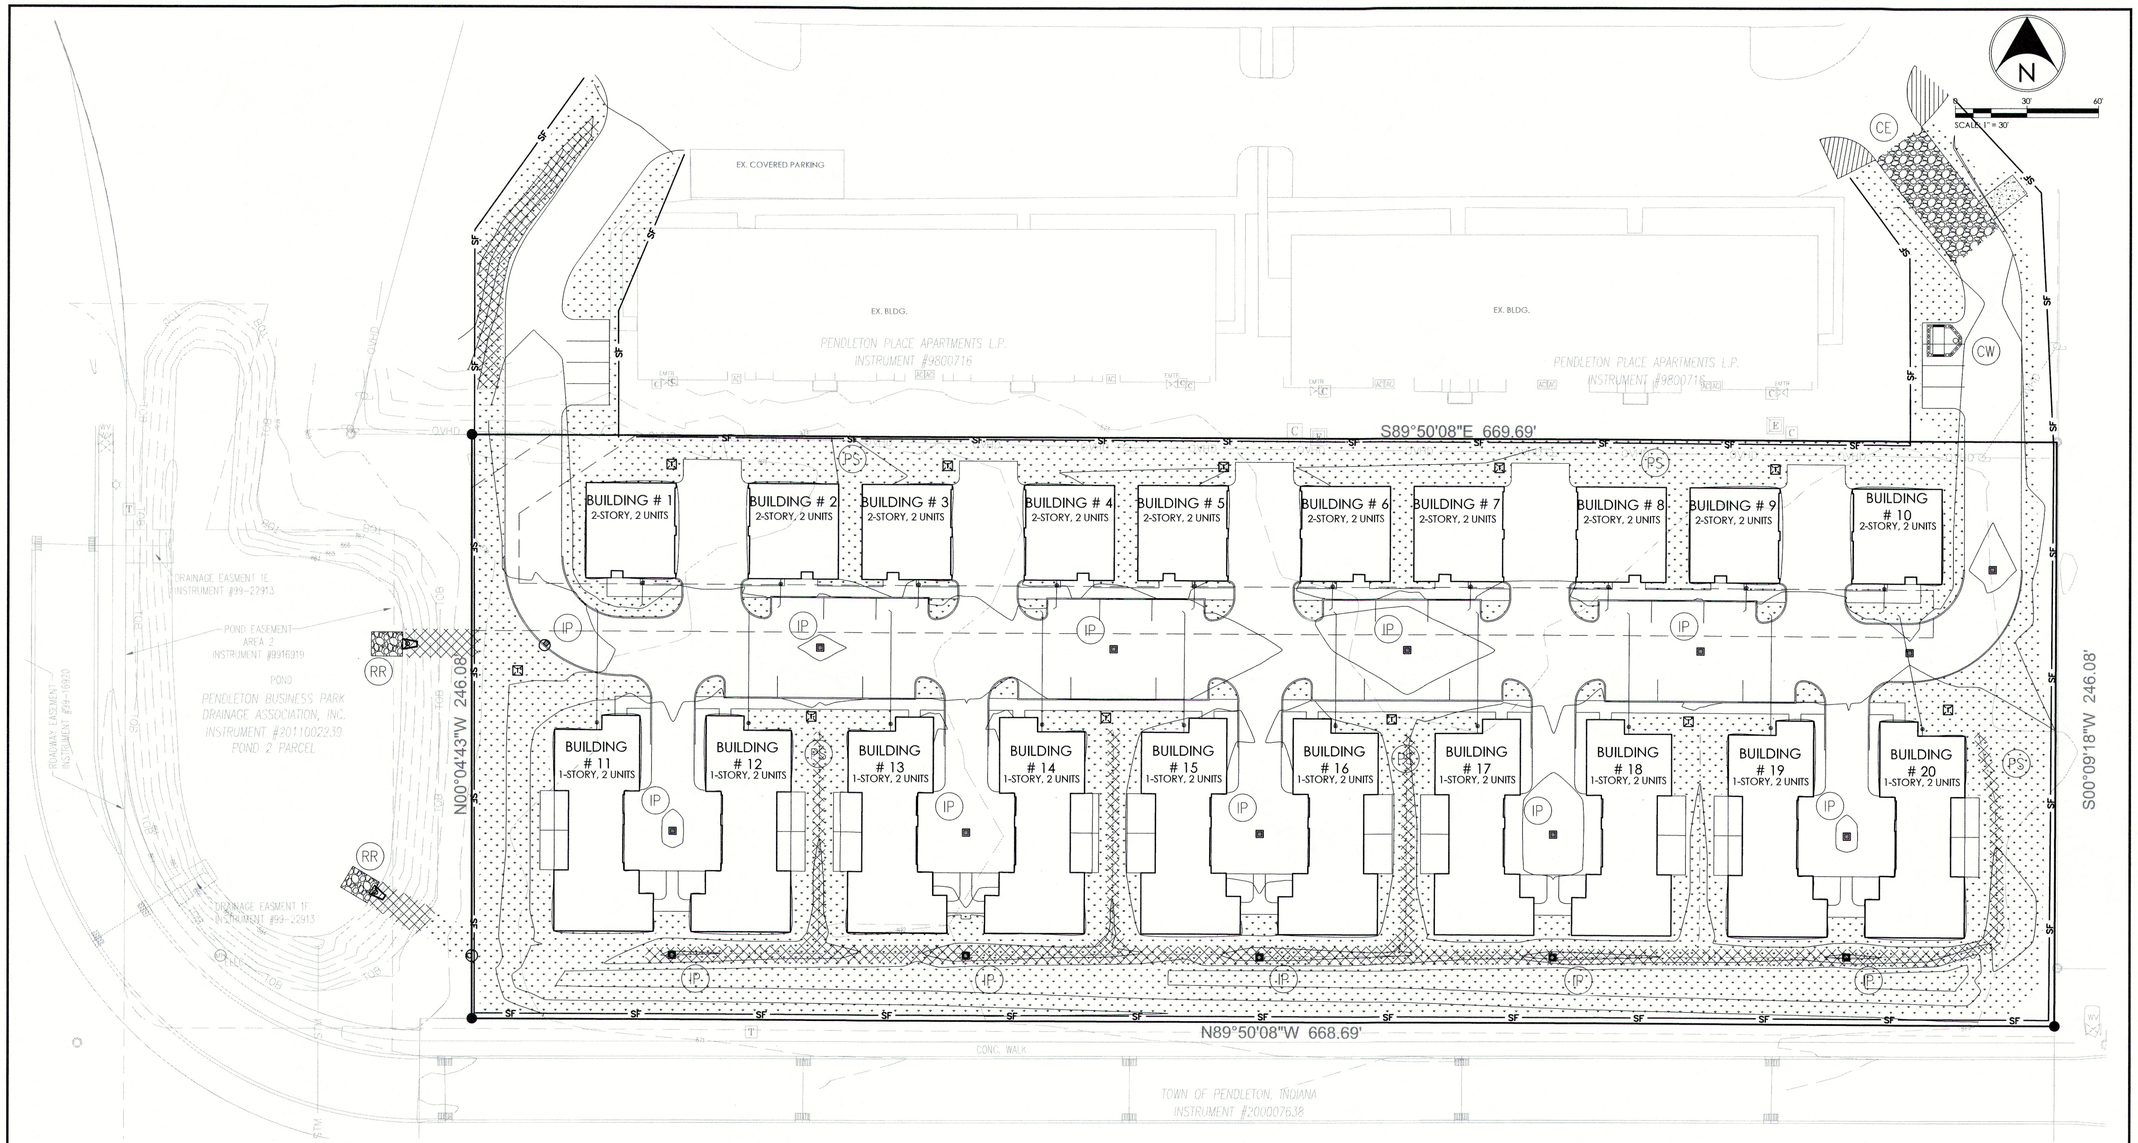

LEGEND

- (IP) - DANDY SACK INLET PROTECTION
- (CE) - CONSTRUCTION ENTRANCE
- (PS) - PERMANENT SEEDING WITH MULCH USE SOIL PROTECTION CHART
- (TS) - TEMPORARY USE SOIL PROTECTION CHART
- (EB) - EROSION CONTROL BLANKET WITH PERMANENT SEEDING N.A.G. S75 IN SWALE S150 ON LAKE SLOPES
- (RR) - RIP RAP OUTLET PROTECTION
- (CW) - CONCRETE WASHOUT AREA
- —SF— - SILT FENCE
- - - - - -CONSTRUCTION LIMITS

EROSION CONTROL NOTES:

DISTURBED AREA = 4 ACRES ±

1. Additional erosion control measures may be required by the field inspector.
2. There shall be no dirt, debris, or storage of materials in the street.
3. All erosion control materials shall be approved by the Town of Pendleton prior to installation.

THE CONTRACTOR IS RESPONSIBLE FOR ALL INSTALLATION AND MAINTENANCE OF EROSION CONTROL AND STORM WATER POLLUTION PREVENTION FOR THE PROJECT AREA:

Name: -
Address: -
Phone: xxx-xxx-xxxx

List of Qualifications:
Contractor is to inform the Madison County Soil & Water Conservation District of who this stormwater pollution prevention individual is at the pre-construction meeting, prior to any earth disturbing & construction activities.

THE INDIANA STORM WATER QUALITY MANUAL & TOWN OF PENDLETON AND MADISON COUNTY DESIGN & CONSTRUCTION SPECIFICATIONS MANUAL, SHALL BE USED IN CONJUNCTION WITH THIS SET OF EROSION CONTROL PLANS.

CIVIL ENGINEERS
LAND SURVEYORS
DEVELOPMENT CONSULTANTS
GEOTECHNICAL
ENVIRONMENTAL
CONSTRUCTION STAKING
CONSTRUCTION MAT. TESTING

TERRA SITE DEVELOPMENT
13307 W. 161st Street Westfield, IN 46074
P: 317.399.1216 F: 317.645.3049
www.TERRASitedev.com

REVISIONS AND ISSUES	DATE	BY

CONSTRUCTION PLANS FOR:

PENDLETON PLACE APTS., PHASE III

PENDLETON, FALL CREEK, MADISON, IN 46064 S19, T18N, R7E

R&B ARCHITECTS
32002 N. MERIDIAN STREET, INDIANAPOLIS, IN 46202

EROSION CONTROL PLAN

PLAN DATE: 7/5/2016		
DESIGN: AF	CHECK: JF	DRAWN: KG
PROJECT NO. 1601009		
SHEET NO. C501		