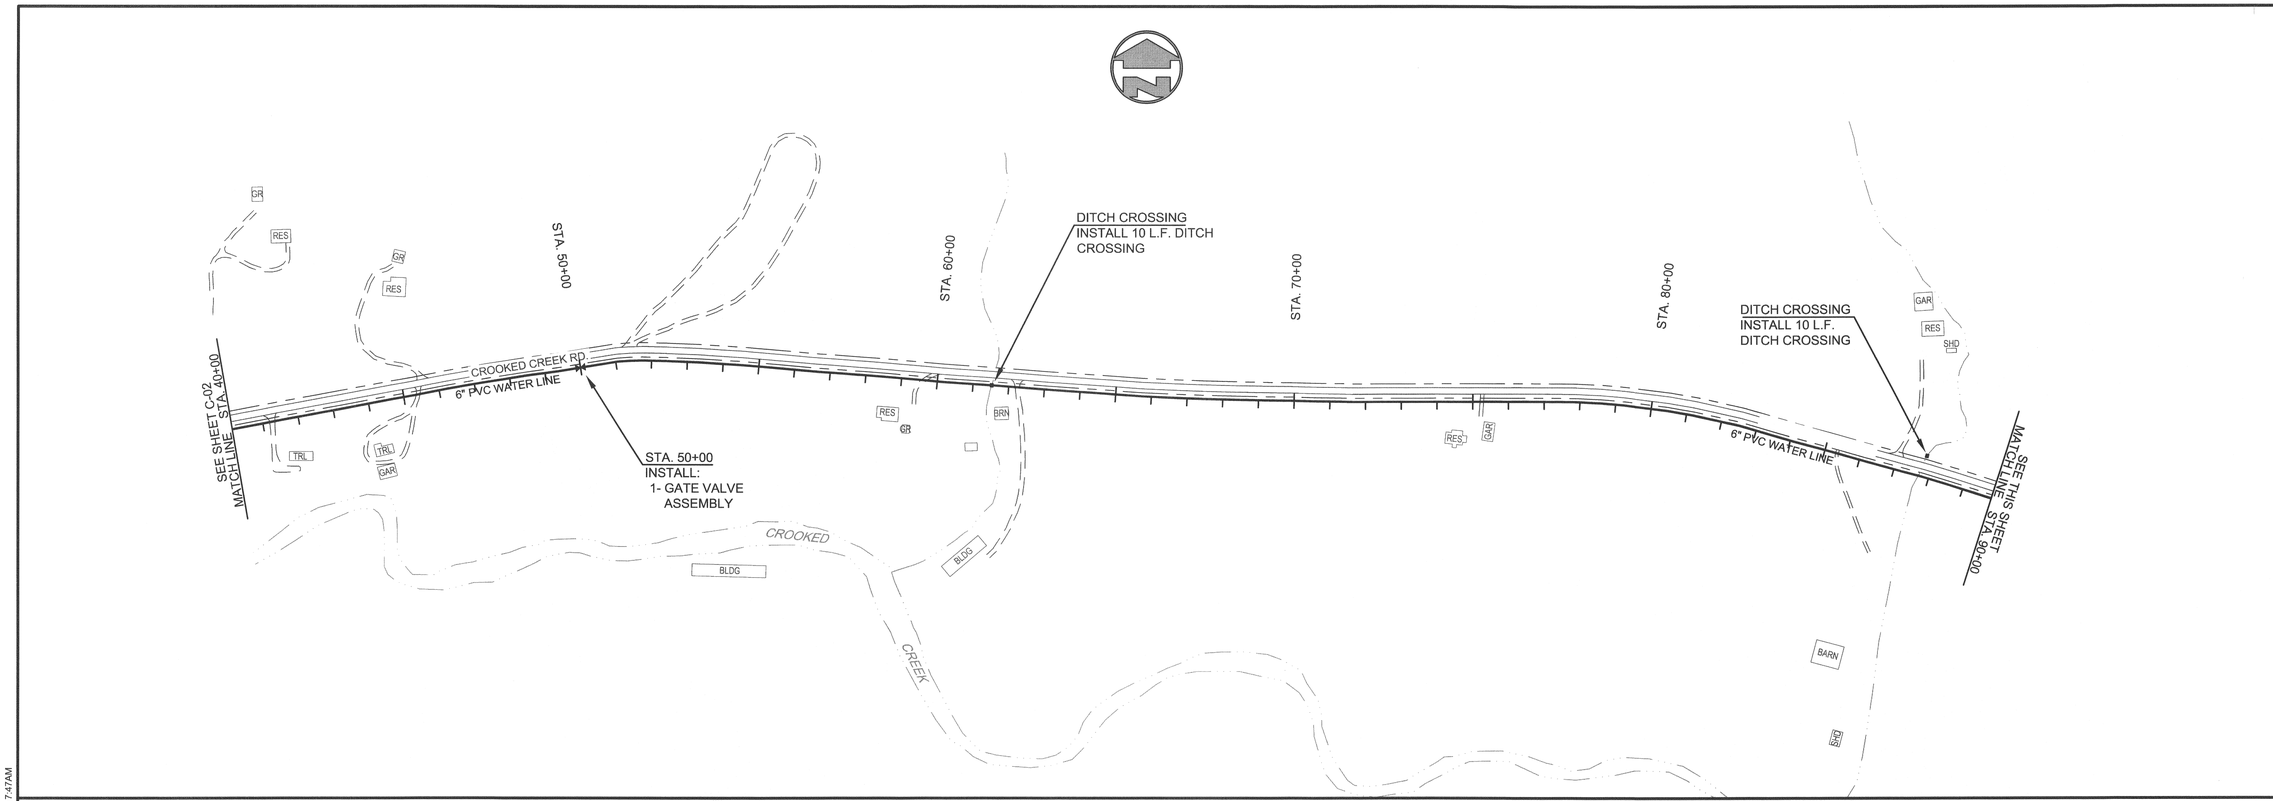

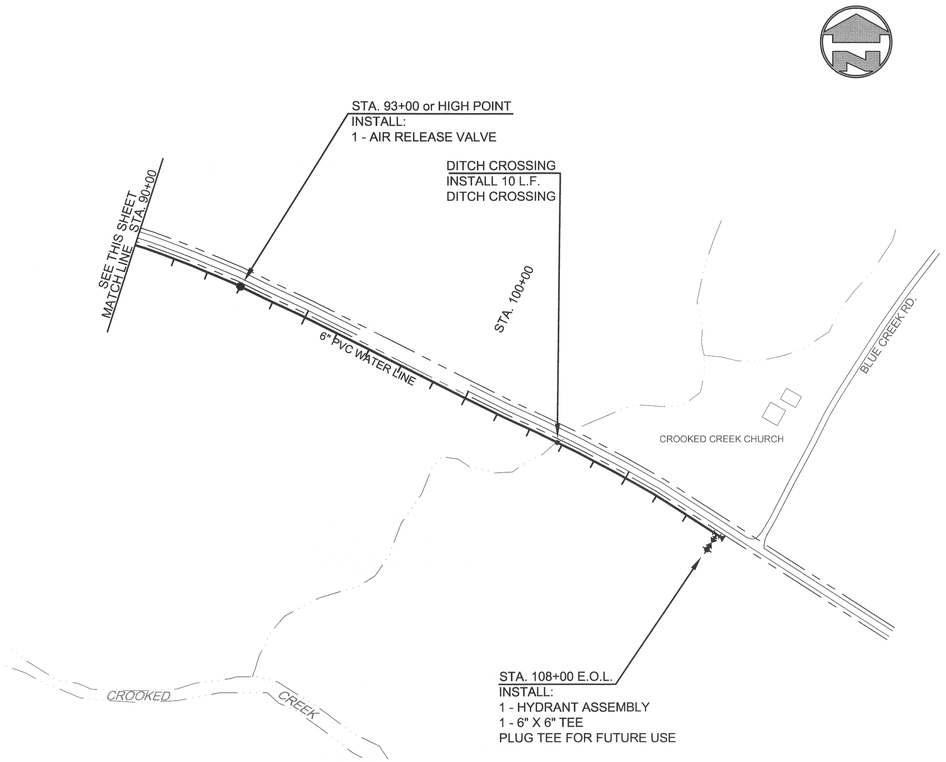

CALL BEFORE YOU DIG

IT IS THE CONTRACTOR'S RESPONSIBILITY TO CONTACT UTILITY COMPANIES PRIOR TO ANY CONSTRUCTION. THE LOCATION OF UTILITIES SHOWN ON THESE PLANS ARE APPROXIMATE AND POSSIBLY INCOMPLETE, THEREFORE CERTIFICATION TO THE LOCATION OF ALL UNDERGROUND UTILITIES IS WITHHELD.

IN TENNESSEE DIAL 811
OR 1-800-351-1111
THREE WORKING DAYS BEFORE YOU DIG

JAMES W. HILBORN
REGISTERED ENGINEER
AGRICULTURE
No. 16417
STATE OF TENNESSEE

STATE SUBMITTAL

GRW PROJECT NO. 3827-00

ALL RIGHTS RESERVED
THIS DRAWING IS THE PROPERTY OF GRW ENGINEERS, INC. AND SHALL NOT BE REPRODUCED, TRANSMITTED, DISPLAYED OR USED FOR CONSTRUCTION OF OTHER PROJECTS EXCEPT ON THE PROJECT WITHOUT WRITTEN PERMISSION.

GRW
ENGINEERS - ARCHITECTS - PLANNERS
www.grwinc.com

CROOKED CREEK ROAD WEST
STA. 40+00 TO STA. 108+00 E.O.L.
WATER LINE EXTENSIONS
CITY OF LOBELVILLE, TENNESSEE

DESIGNED:	JWH
DRAWN:	DM
REVIEWED:	JWH
APPROVED:	JWH

REVISIONS

NO.	DESCRIPTION	DATE	BY

SCALE CHECK: 1 THIS MARK SHOULD MEASURE EXACTLY 1" WHEN PLOTTED

DATE: AUGUST 2011

SCALE: 1" = 200'

SHEET NO. C-03

PRINTED: 8/23/2011 @ 7:47AM

FILE NAME: I:\3827-Lobelville\00-General Eng\Working Drawings\Crooked Creek Rd\Design Drawings\CrookedCk_C-02_C-04.dwg