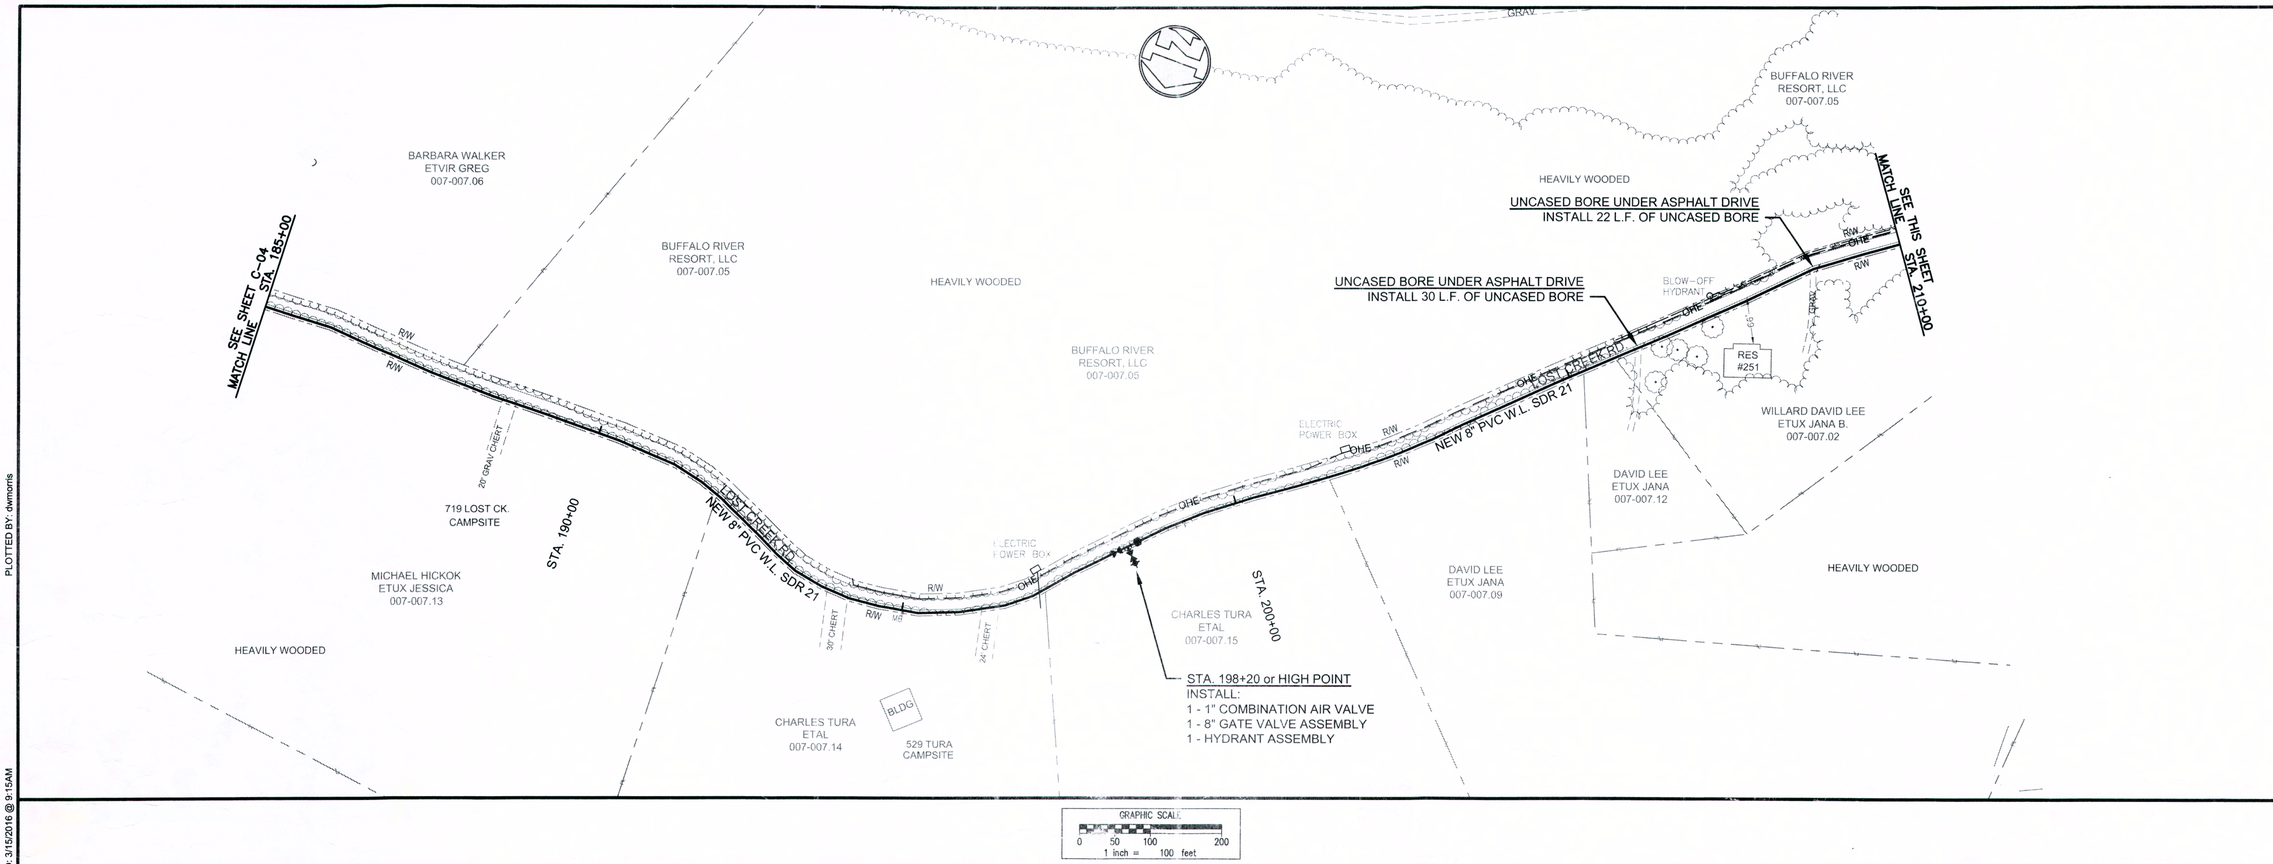

GRAPHIC SCALE
0 50 100 200
1 inch = 100 feet

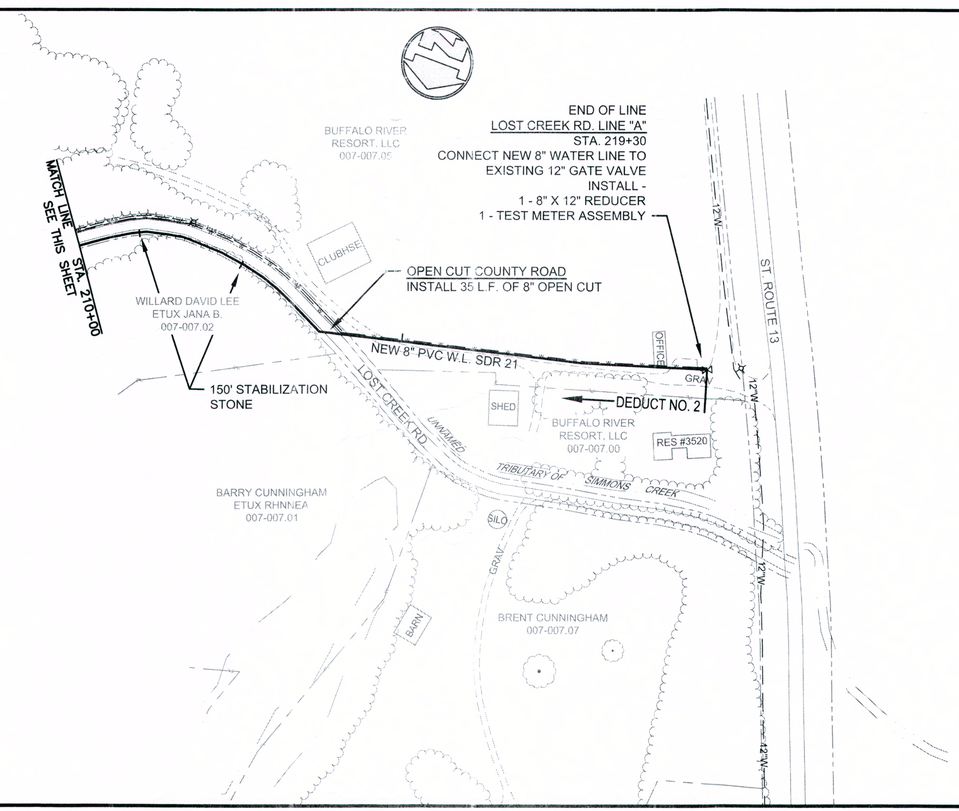

CALL BEFORE YOU DIG

IT IS THE CONTRACTORS RESPONSIBILITY TO CONTACT UTILITY COMPANIES PRIOR TO ANY CONSTRUCTION. THE LOCATION OF UTILITIES SHOWN ON THESE PLANS ARE APPROXIMATE AND POSSIBLY INCOMPLETE. THEREFORE CERTIFICATION TO THE LOCATION OF ALL UNDERGROUND UTILITIES IS WITHHELD.

IN TENNESSEE DIAL 811
OR 1-800-351-1111
THREE WORKING DAYS BEFORE YOU DIG

BARRY L. CLOUD
REGISTERED ENGINEER
AGRICULTURE
100893
STATE OF TENNESSEE

GRW PROJECT NO. 4420-01

ALL RIGHTS RESERVED
THIS DOCUMENT IS THE PROPERTY OF GRW INC. AND MAY NOT BE REPRODUCED IN WHOLE OR IN PART OR USED FOR CONSTRUCTION OR OTHER THAN THIS SPECIFIC PROJECT WITHOUT WRITTEN PERMISSION

GRW
engineering | architecture | geospatial
www.grwinc.com

LINE "A" - STA. 185+00 TO STA. 219+30 E.O.L.

LOST CREEK RD. & RUSSELL CREEK RD. WATER LINES
CITY OF LOBELVILLE, TENNESSEE

DESIGNED:	BLC
DRAWN:	DM/LEN
REVIEWED:	BLC
APPROVED:	BLC

REVISIONS

NO.	DESCRIPTION	DATE	BY
1	RESTATIONED LOST CK. RD. WATER LN.	2/24/16	DM
	MOVED DEDUCT NO. 1 TO E.O.L.		

SCALE CHECK: THIS MARK SHOULD MEASURE EXACTLY 1" WHEN PLOTTED

DATE: OCTOBER 2015

SCALE: 1" = 100'

SHEET NO. C-05

PLOTTED BY: dwmorris

PRINTED: 3/15/2016 @ 9:15AM

FILE NAME: G:\4420-Lobelville\01-Russell Lost\Working Drawings\AutoCAD\4420-01-C-02_C-08.dwg

CONTRACT DRAWINGS