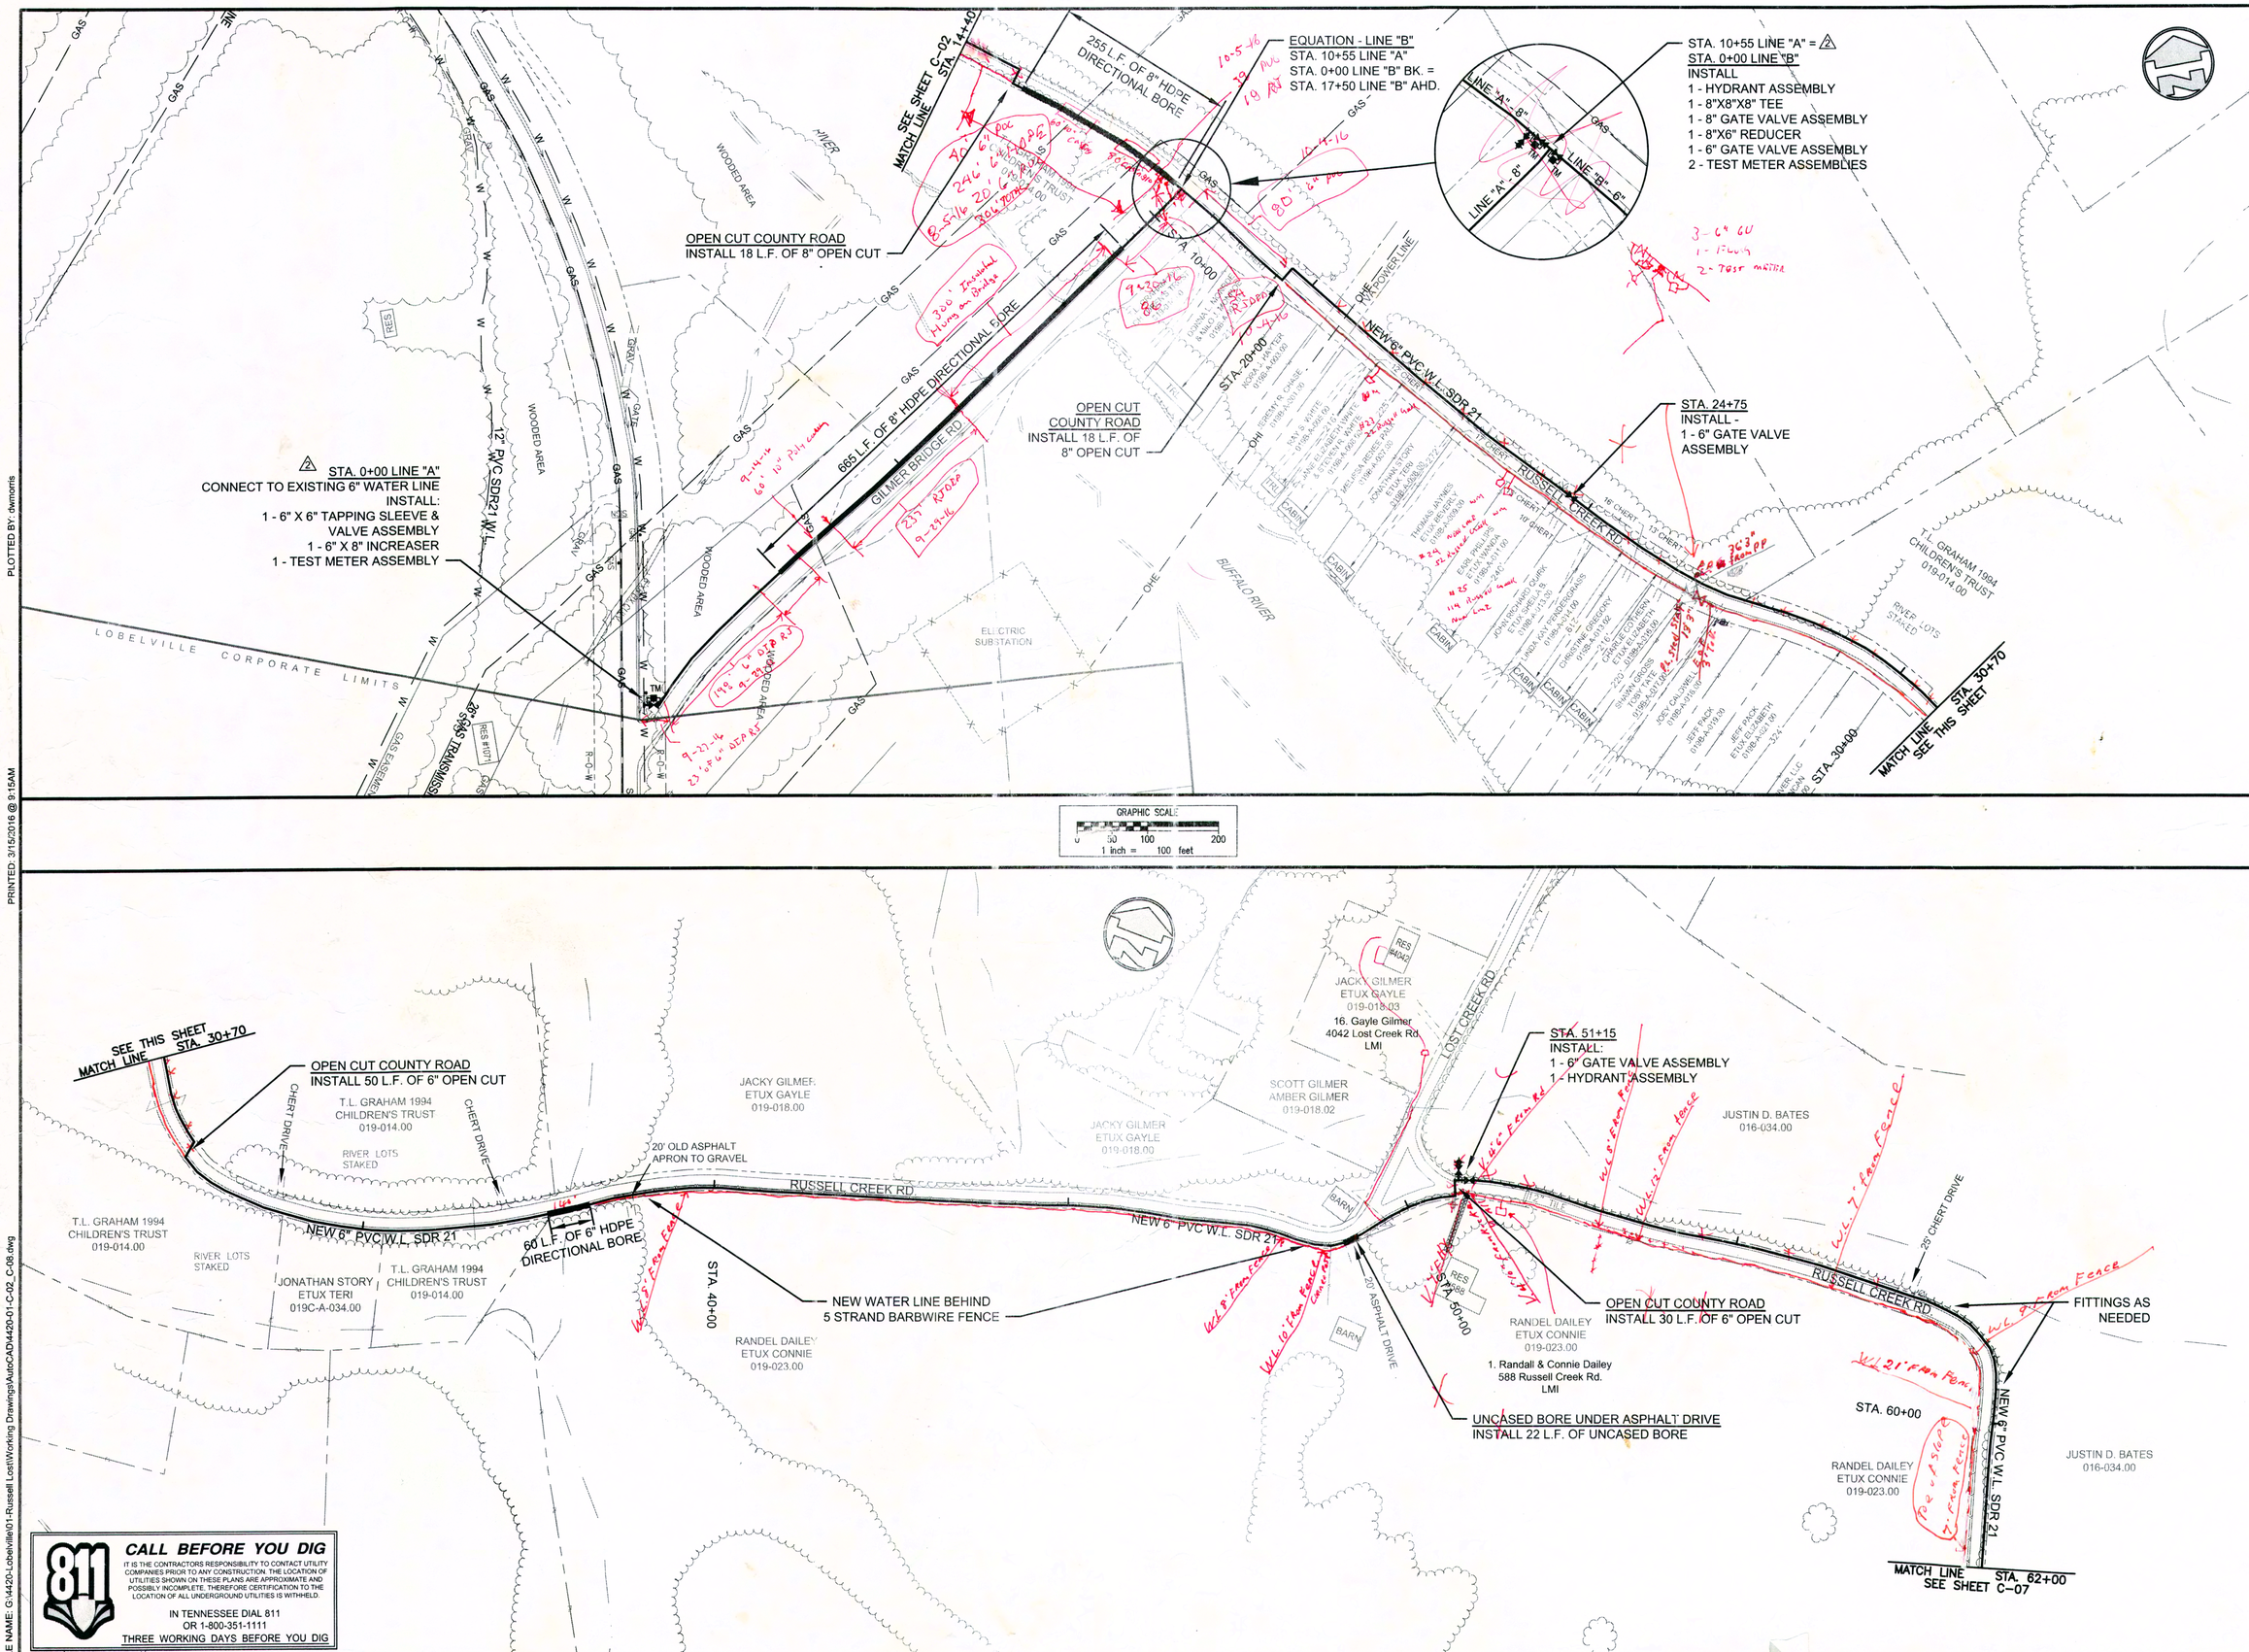

CALL BEFORE YOU DIG

IT IS THE CONTRACTORS RESPONSIBILITY TO CONTACT UTILITY COMPANIES PRIOR TO ANY CONSTRUCTION. THE LOCATION OF UTILITIES SHOWN ON THESE PLANS ARE APPROXIMATE AND POSSIBLY INCOMPLETE. THEREFORE CERTIFICATION TO THE LOCATION OF ALL UNDERGROUND UTILITIES IS WITHHELD.

IN TENNESSEE DIAL 811
OR 1-800-351-1111
THREE WORKING DAYS BEFORE YOU DIG

BARRY L. CLOUD
REGISTERED ENGINEER
AGRICULTURAL
No. 100894
STATE OF TENNESSEE

GRW PROJECT NO. 4420-01

ALL RIGHTS RESERVED
THIS DRAWING IS THE PROPERTY OF GRW ENGINEERS, INC. AND SHALL NOT

GRW
engineering | architecture | geospatial

LINE "A" - STA. 0+00 TO STA. 14+40
LINE "B" - STA.8+00 TO STA. 62+00
LOST CREEK RD. & RUSSELL CREEK RD. WATER LINES

DESIGNED	DRAWN	REVIEWED
BLC	DM/LEN	BLC

REVISIONS

NO.	DESCRIPTION	DATE	BY
1	ADDED LMI / NON-LMI RESIDENCES	2/17/16	DM
2	RESTATIONED WATER LINES	2/24/16	DM

DATE: OCTOBER 2015
SCALE: 1" = 100'
SHEET NO. C-06

PLOTTED BY: dwnorris
PRINTED: 3/15/2016 @ 9:15AM
FILE NAME: G:\4420-Lobelville\01-Russell Lost\Working Drawings\AutoCAD\4420-01-C-02_C-08.dwg