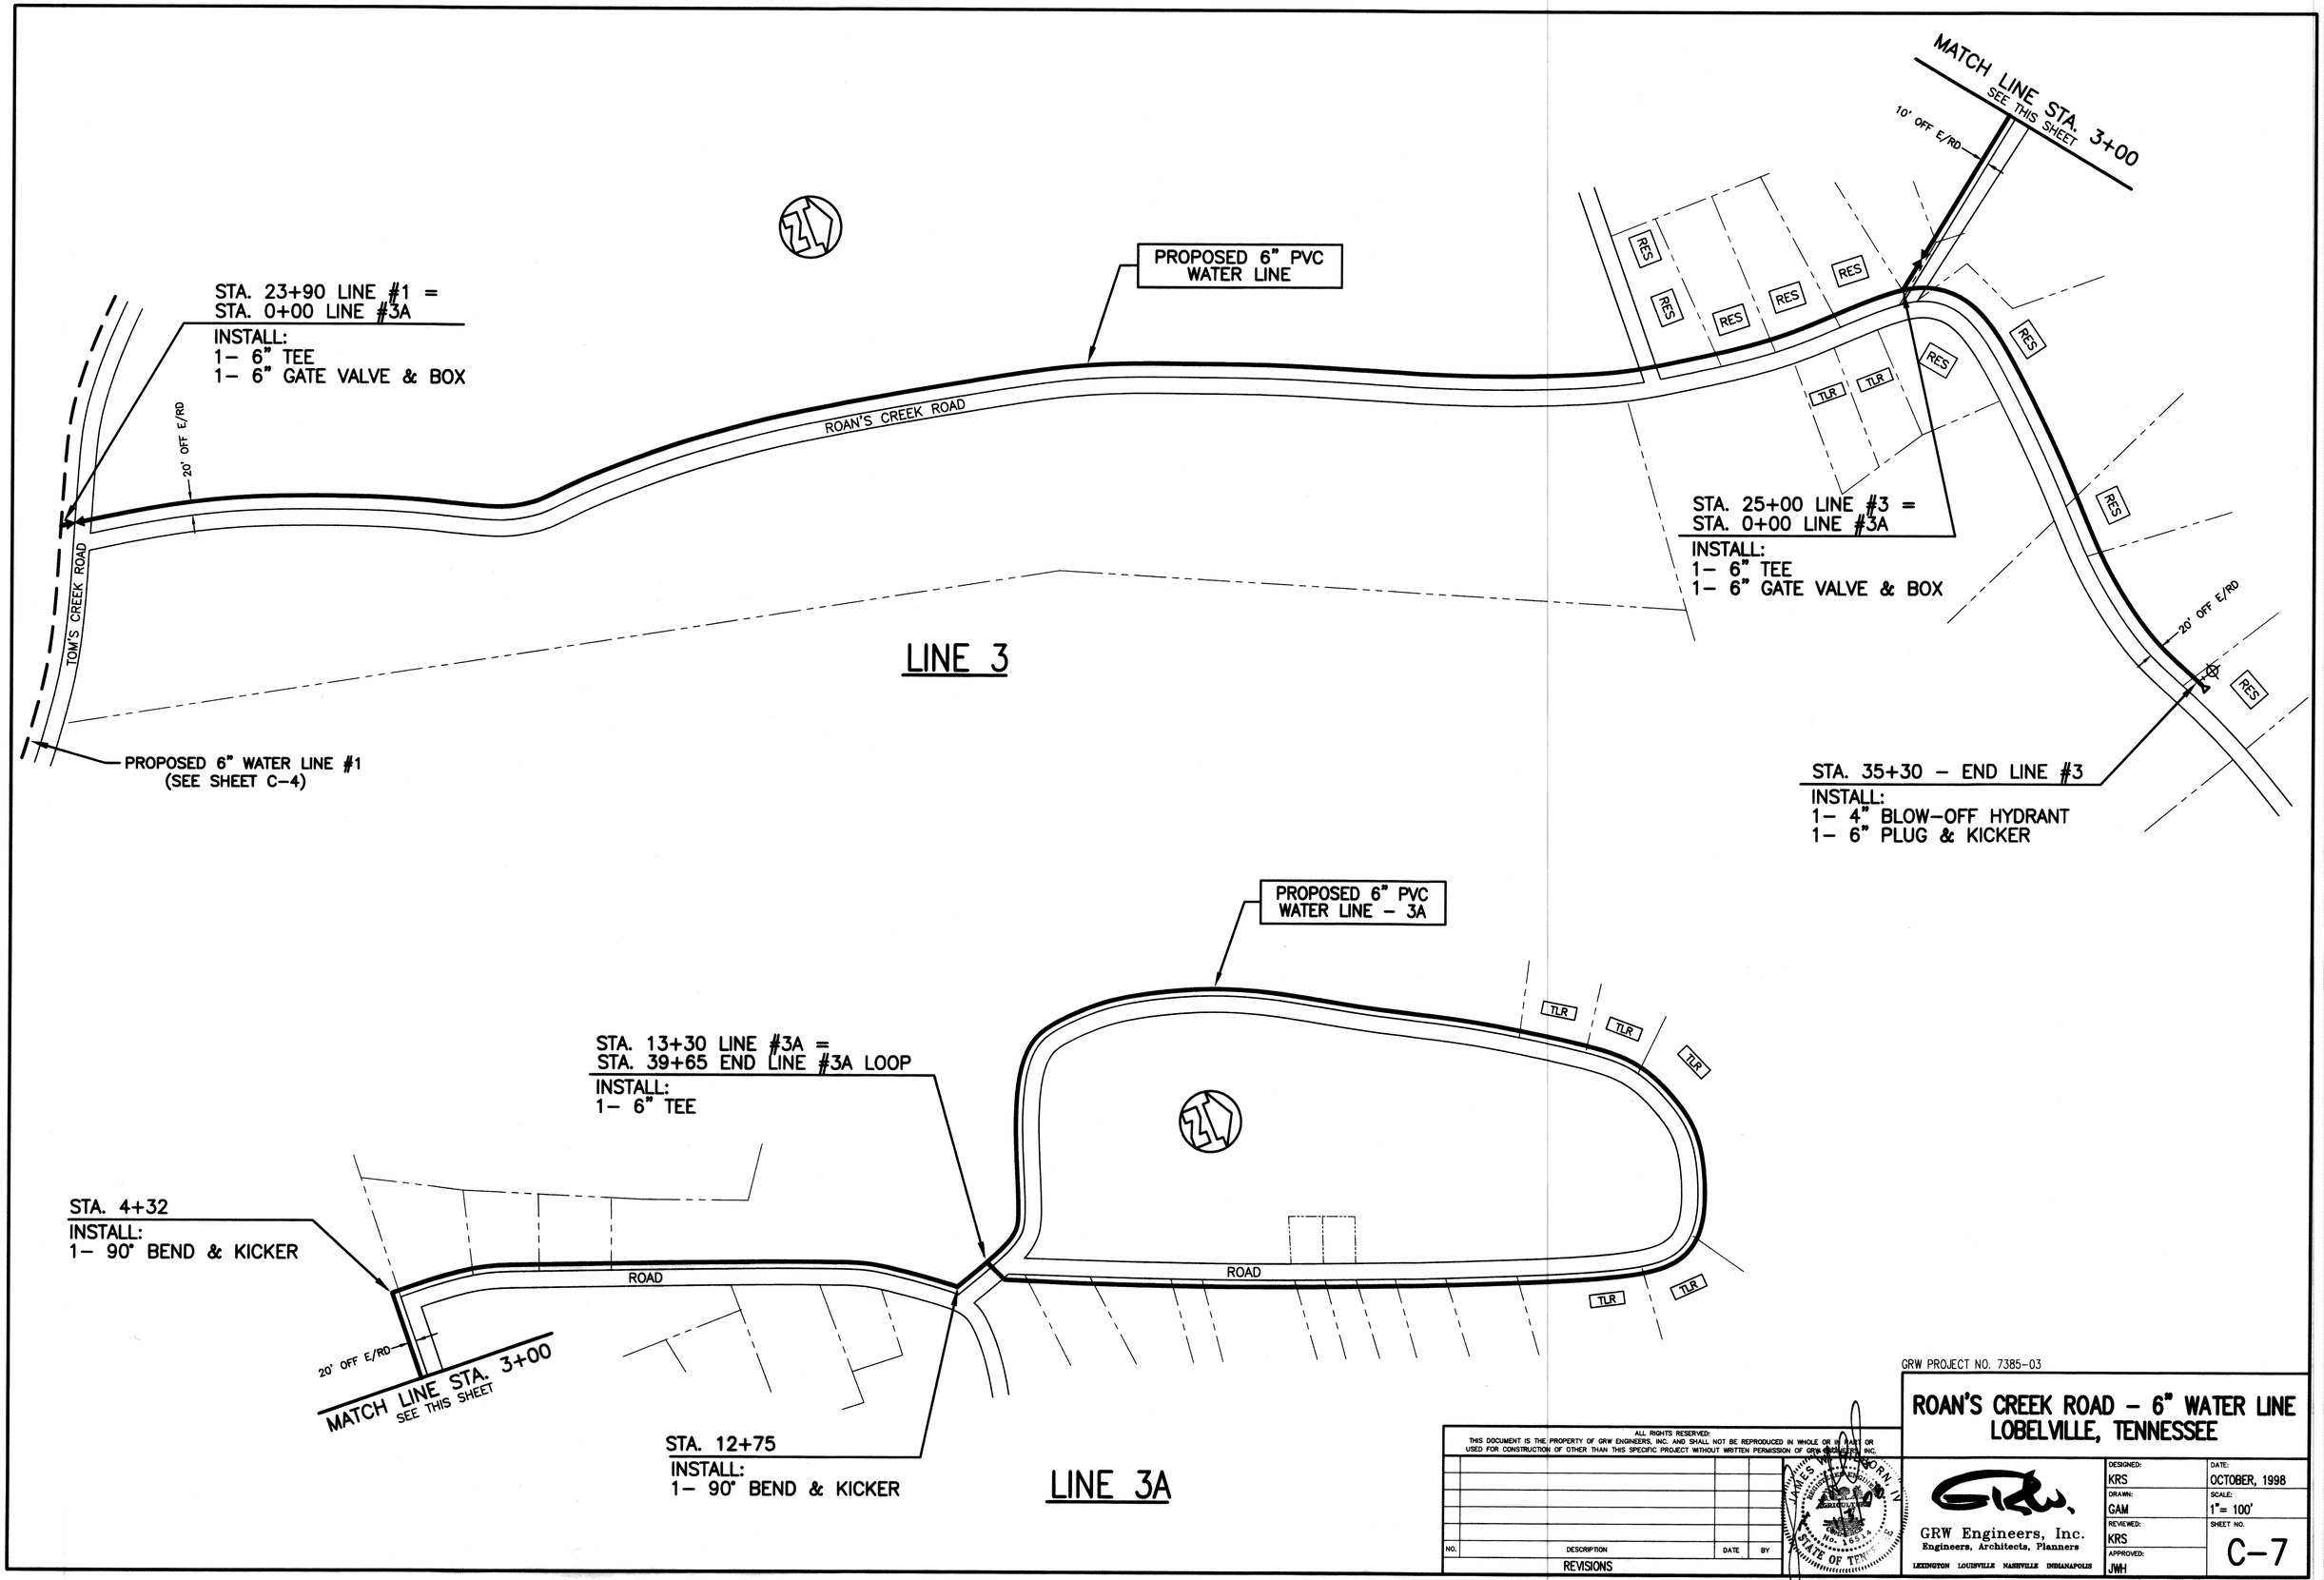

GRW PROJECT NO. 7385-03

ROAN'S CREEK ROAD - 6" WATER LINE
LOBELVILLE, TENNESSEE

ALL RIGHTS RESERVED:
THIS DOCUMENT IS THE PROPERTY OF GRW ENGINEERS, INC. AND SHALL NOT BE REPRODUCED IN WHOLE OR IN PART OR USED FOR CONSTRUCTION OF OTHER THAN THIS SPECIFIC PROJECT WITHOUT WRITTEN PERMISSION OF GRW ENGINEERS, INC.

NO.	DESCRIPTION	DATE	BY

REVISIONS

JAMES W. HORN IV
STATE OF TENNESSEE
No. 16534

GRW Engineers, Inc.
Engineers, Architects, Planners
LEXINGTON LOUISVILLE NASHVILLE INDIANAPOLIS

DESIGNED: KRS	DATE: OCTOBER, 1998
DRAWN: GAM	SCALE: 1"= 100'
REVIEWED: KRS	SHEET NO. C-7
APPROVED: JWH	

FILE NAME:7385C-7.DWG