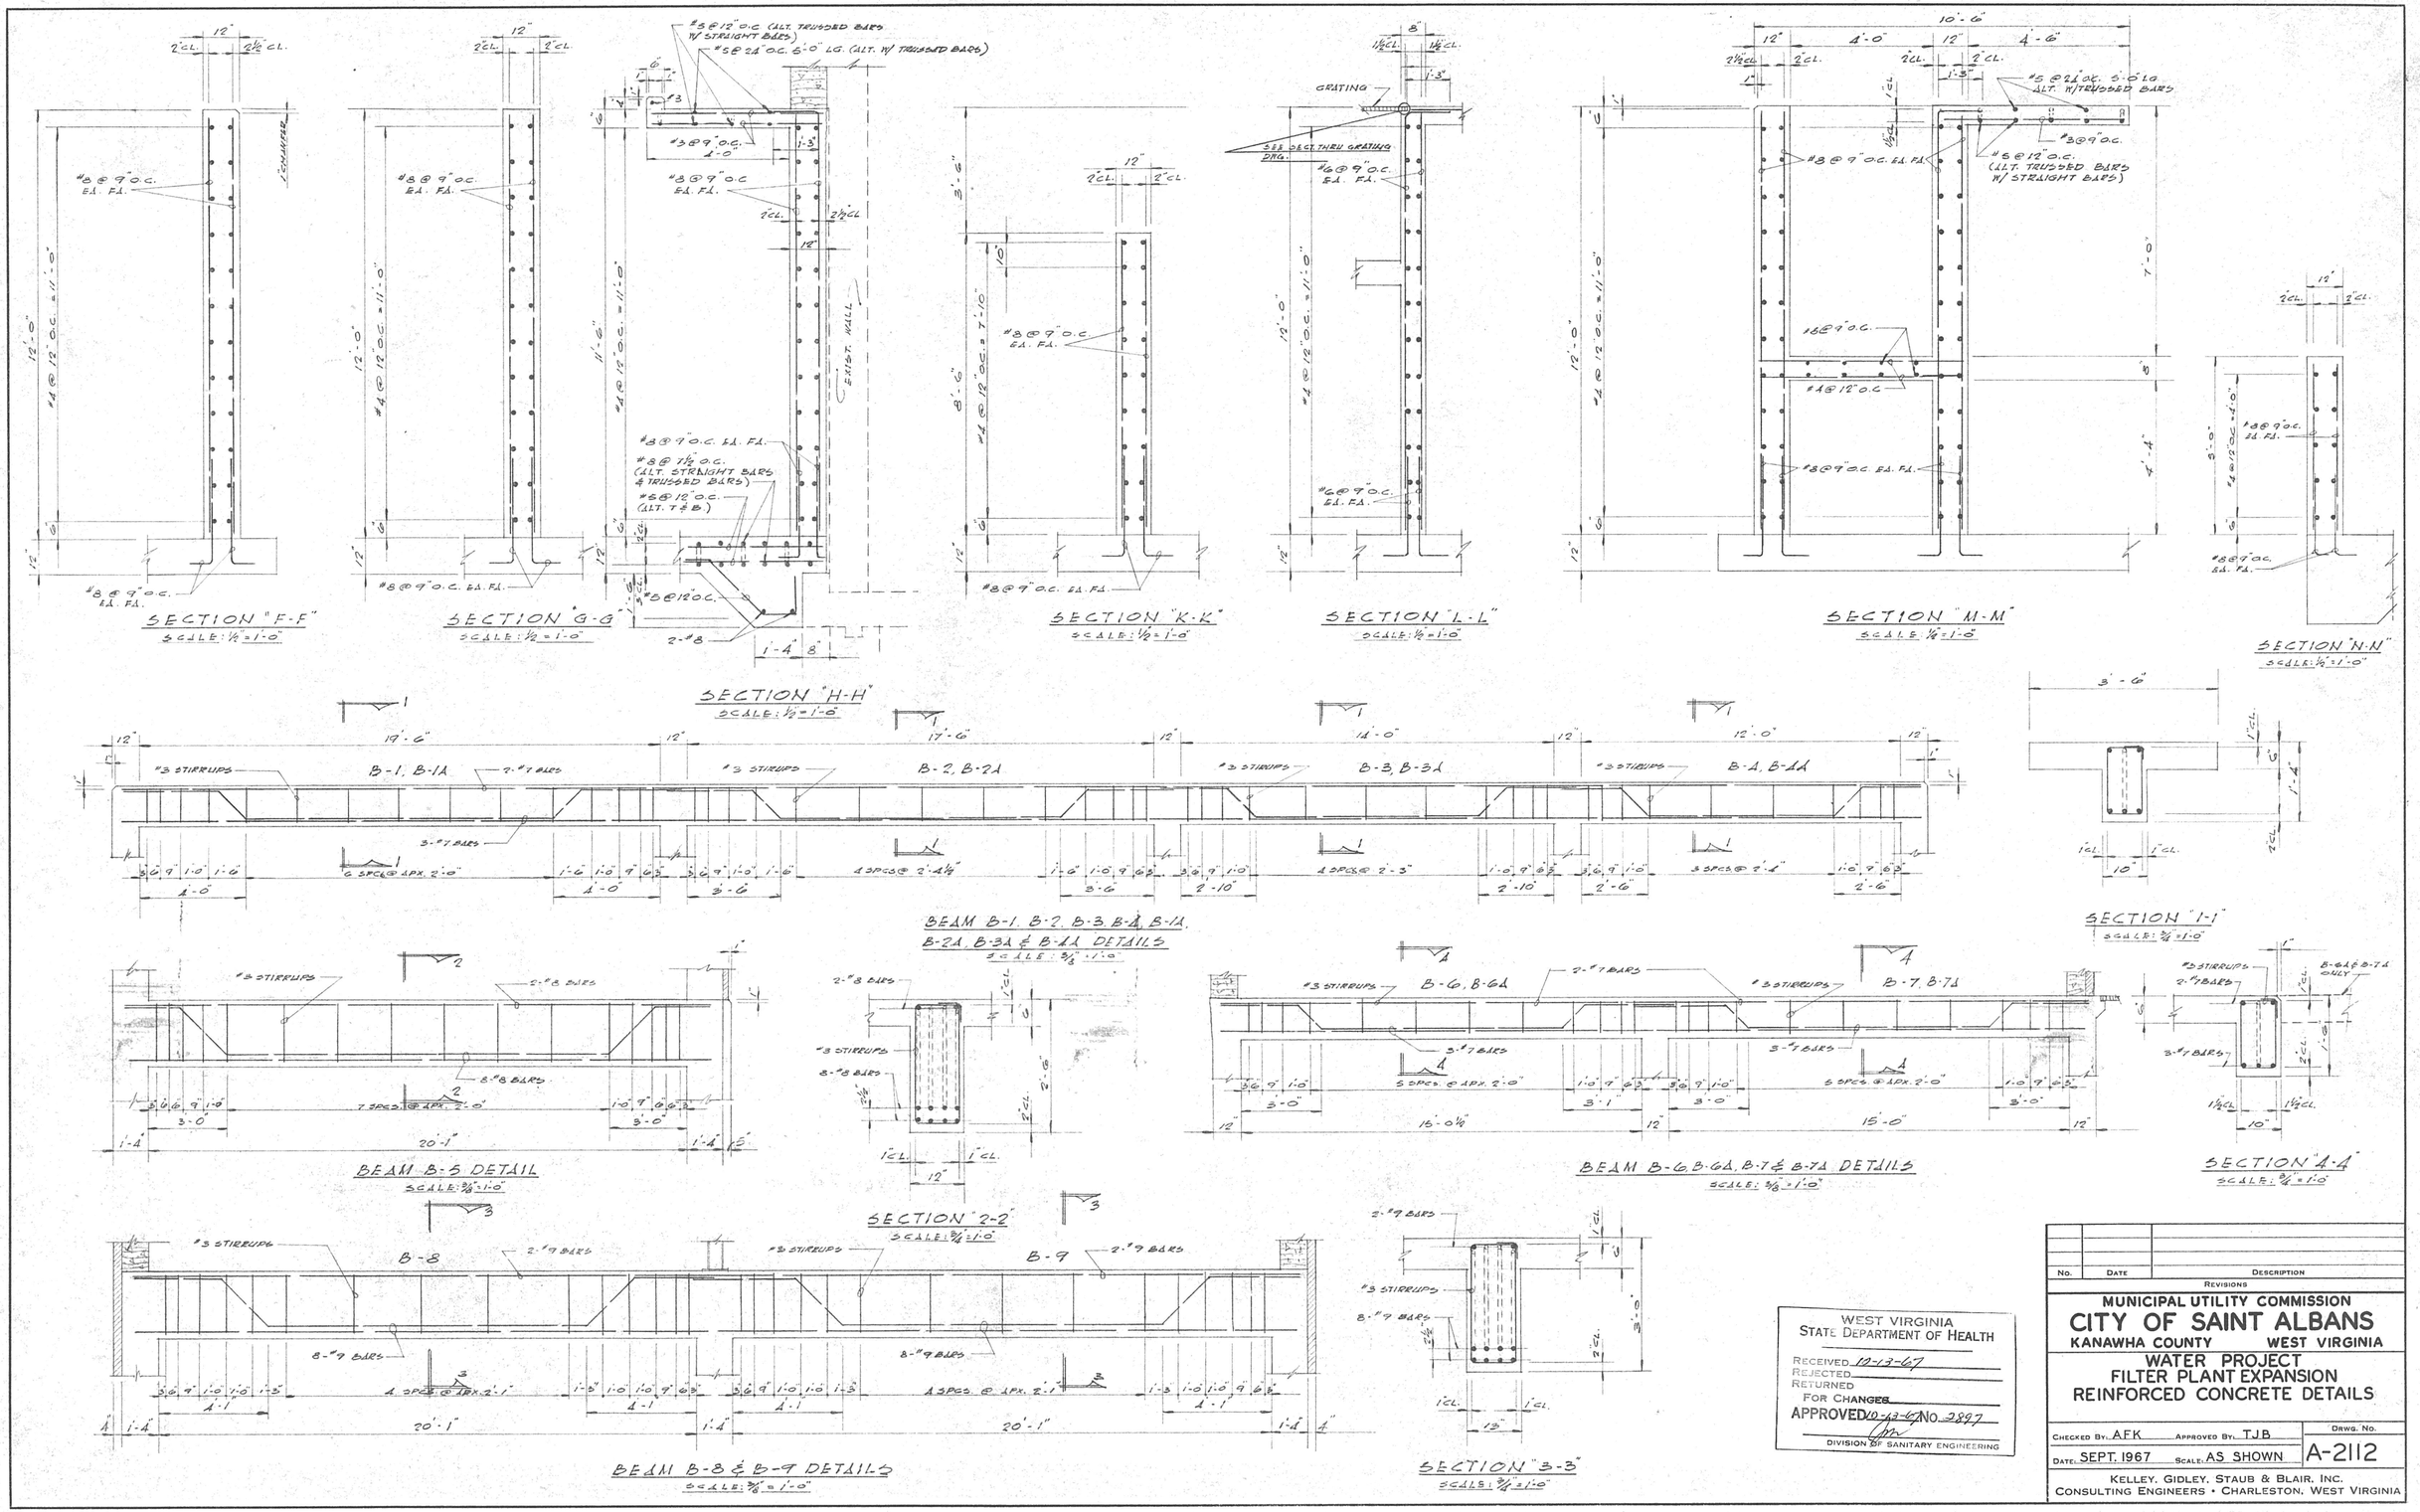

WEST VIRGINIA
STATE DEPARTMENT OF HEALTH
RECEIVED 10-13-67
REJECTED
RETURNED
FOR CHANGES
APPROVED 10-13-67 NO. 2897
DIVISION OF SANITARY ENGINEERING

No.	Date	Description

REVISIONS

MUNICIPAL UTILITY COMMISSION
CITY OF SAINT ALBANS
KANAWHA COUNTY WEST VIRGINIA

WATER PROJECT
FILTER PLANT EXPANSION
REINFORCED CONCRETE DETAILS

Checked By: AFK Approved By: TJB
Date: SEPT. 1967 Scale: AS SHOWN
Drwg. No. A-2112

KELLEY, GIDLEY, STAUB & BLAIR, INC.
CONSULTING ENGINEERS • CHARLESTON, WEST VIRGINIA