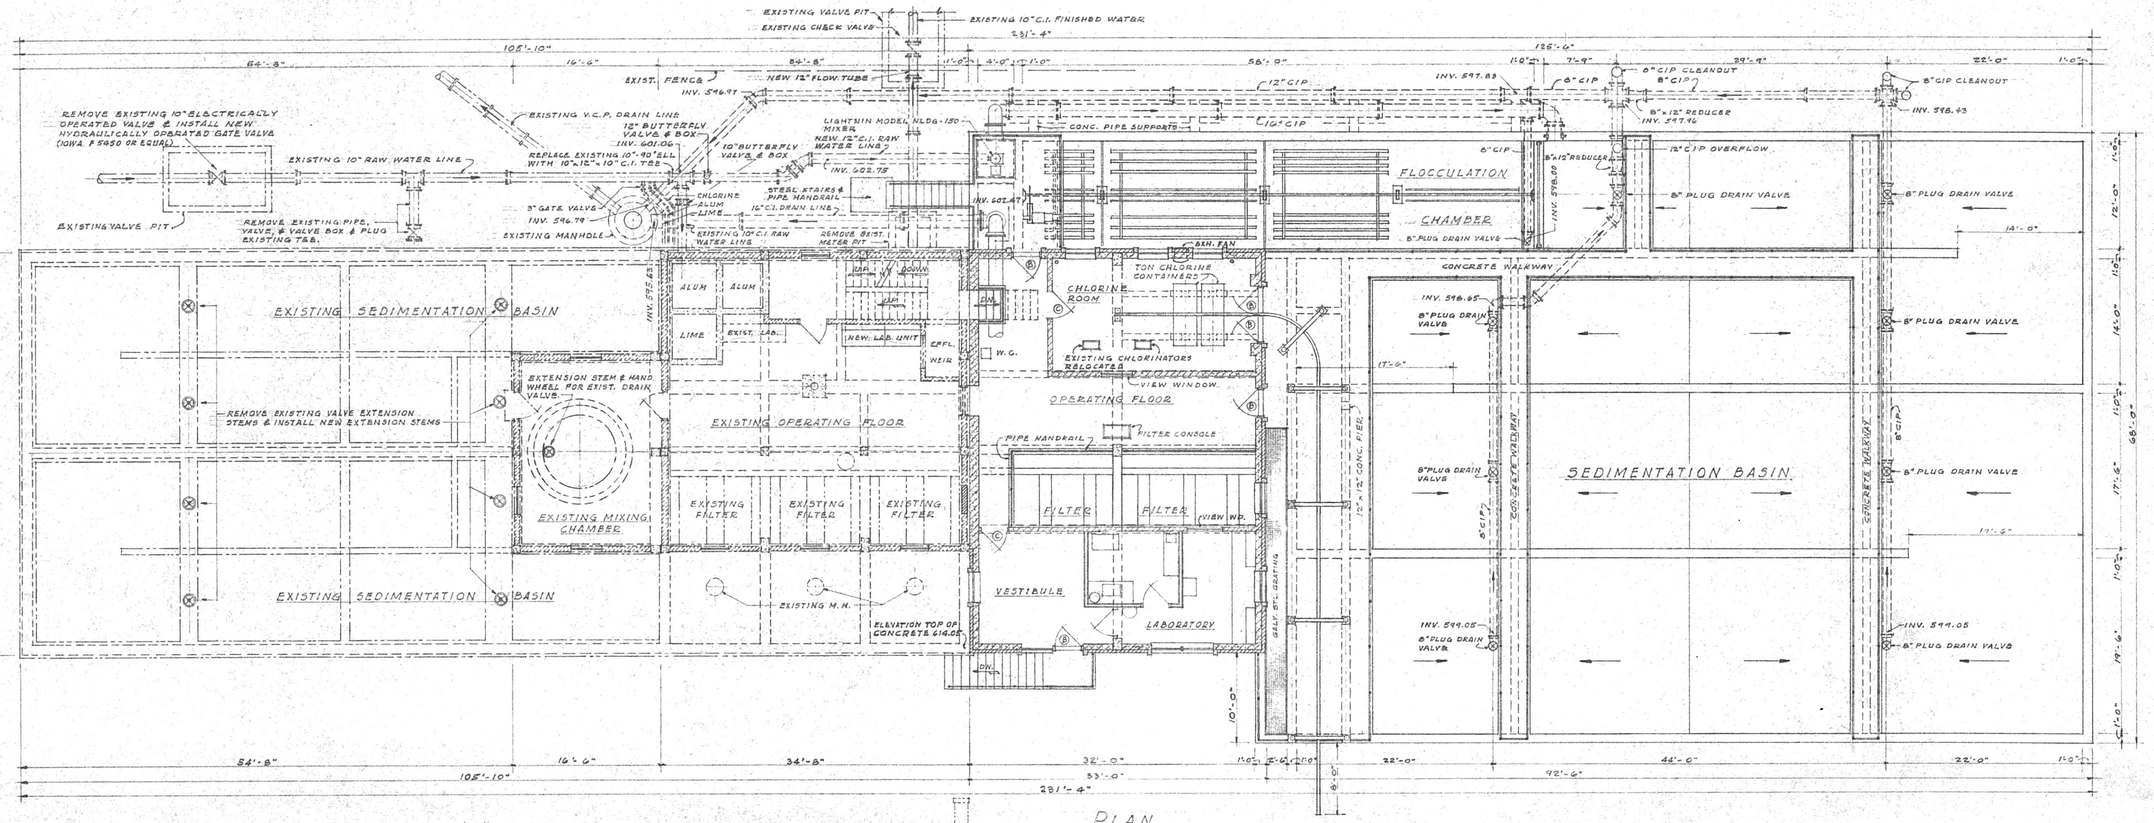

PLAN
SCALE 1/8" = 1'-0"

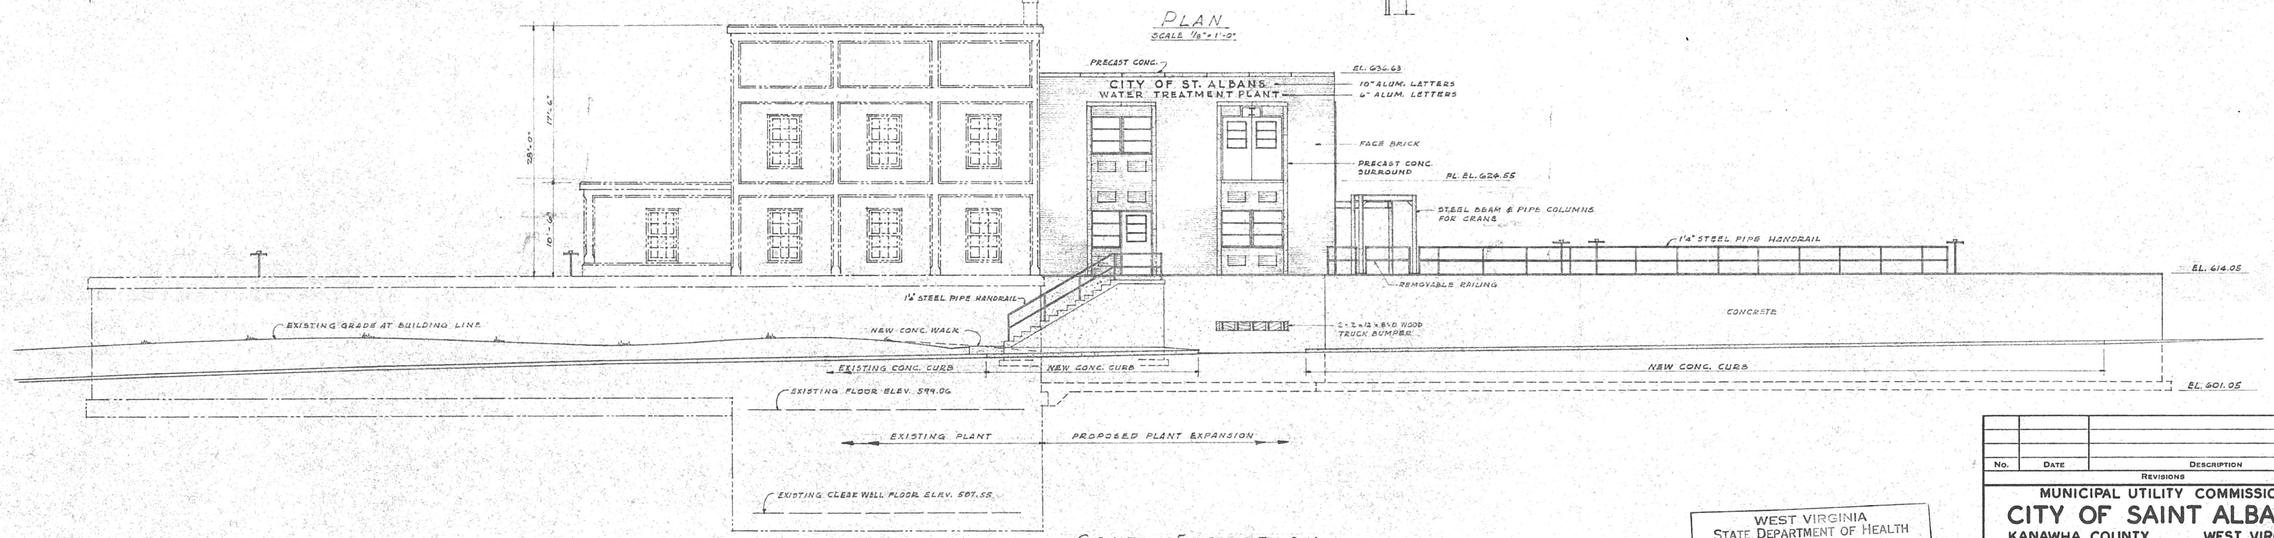

SOUTH ELEVATION
SCALE 1/8" = 1'-0"

WEST VIRGINIA
STATE DEPARTMENT OF HEALTH
RECEIVED 10-13-67
REJECTED
RETURNED
FOR CHANGES
APPROVED 10-13-67 NO. 2897
DIVISION OF SANITARY ENGINEERING

No.	Date	Description

Revisions

MUNICIPAL UTILITY COMMISSION

CITY OF SAINT ALBANS

KANAWHA COUNTY WEST VIRGINIA

WATER PROJECT
FILTER PLANT EXPANSION
PLAN AND ELEVATION VIEWS

Checked By: AFK Approved By: TJB
Date: SEPT. 1967 Scale: AS SHOWN
Drwg. No. A-2101

KELLEY, GIDLEY, STAUB & BLAIR, INC.
CONSULTING ENGINEERS • CHARLESTON, WEST VIRGINIA