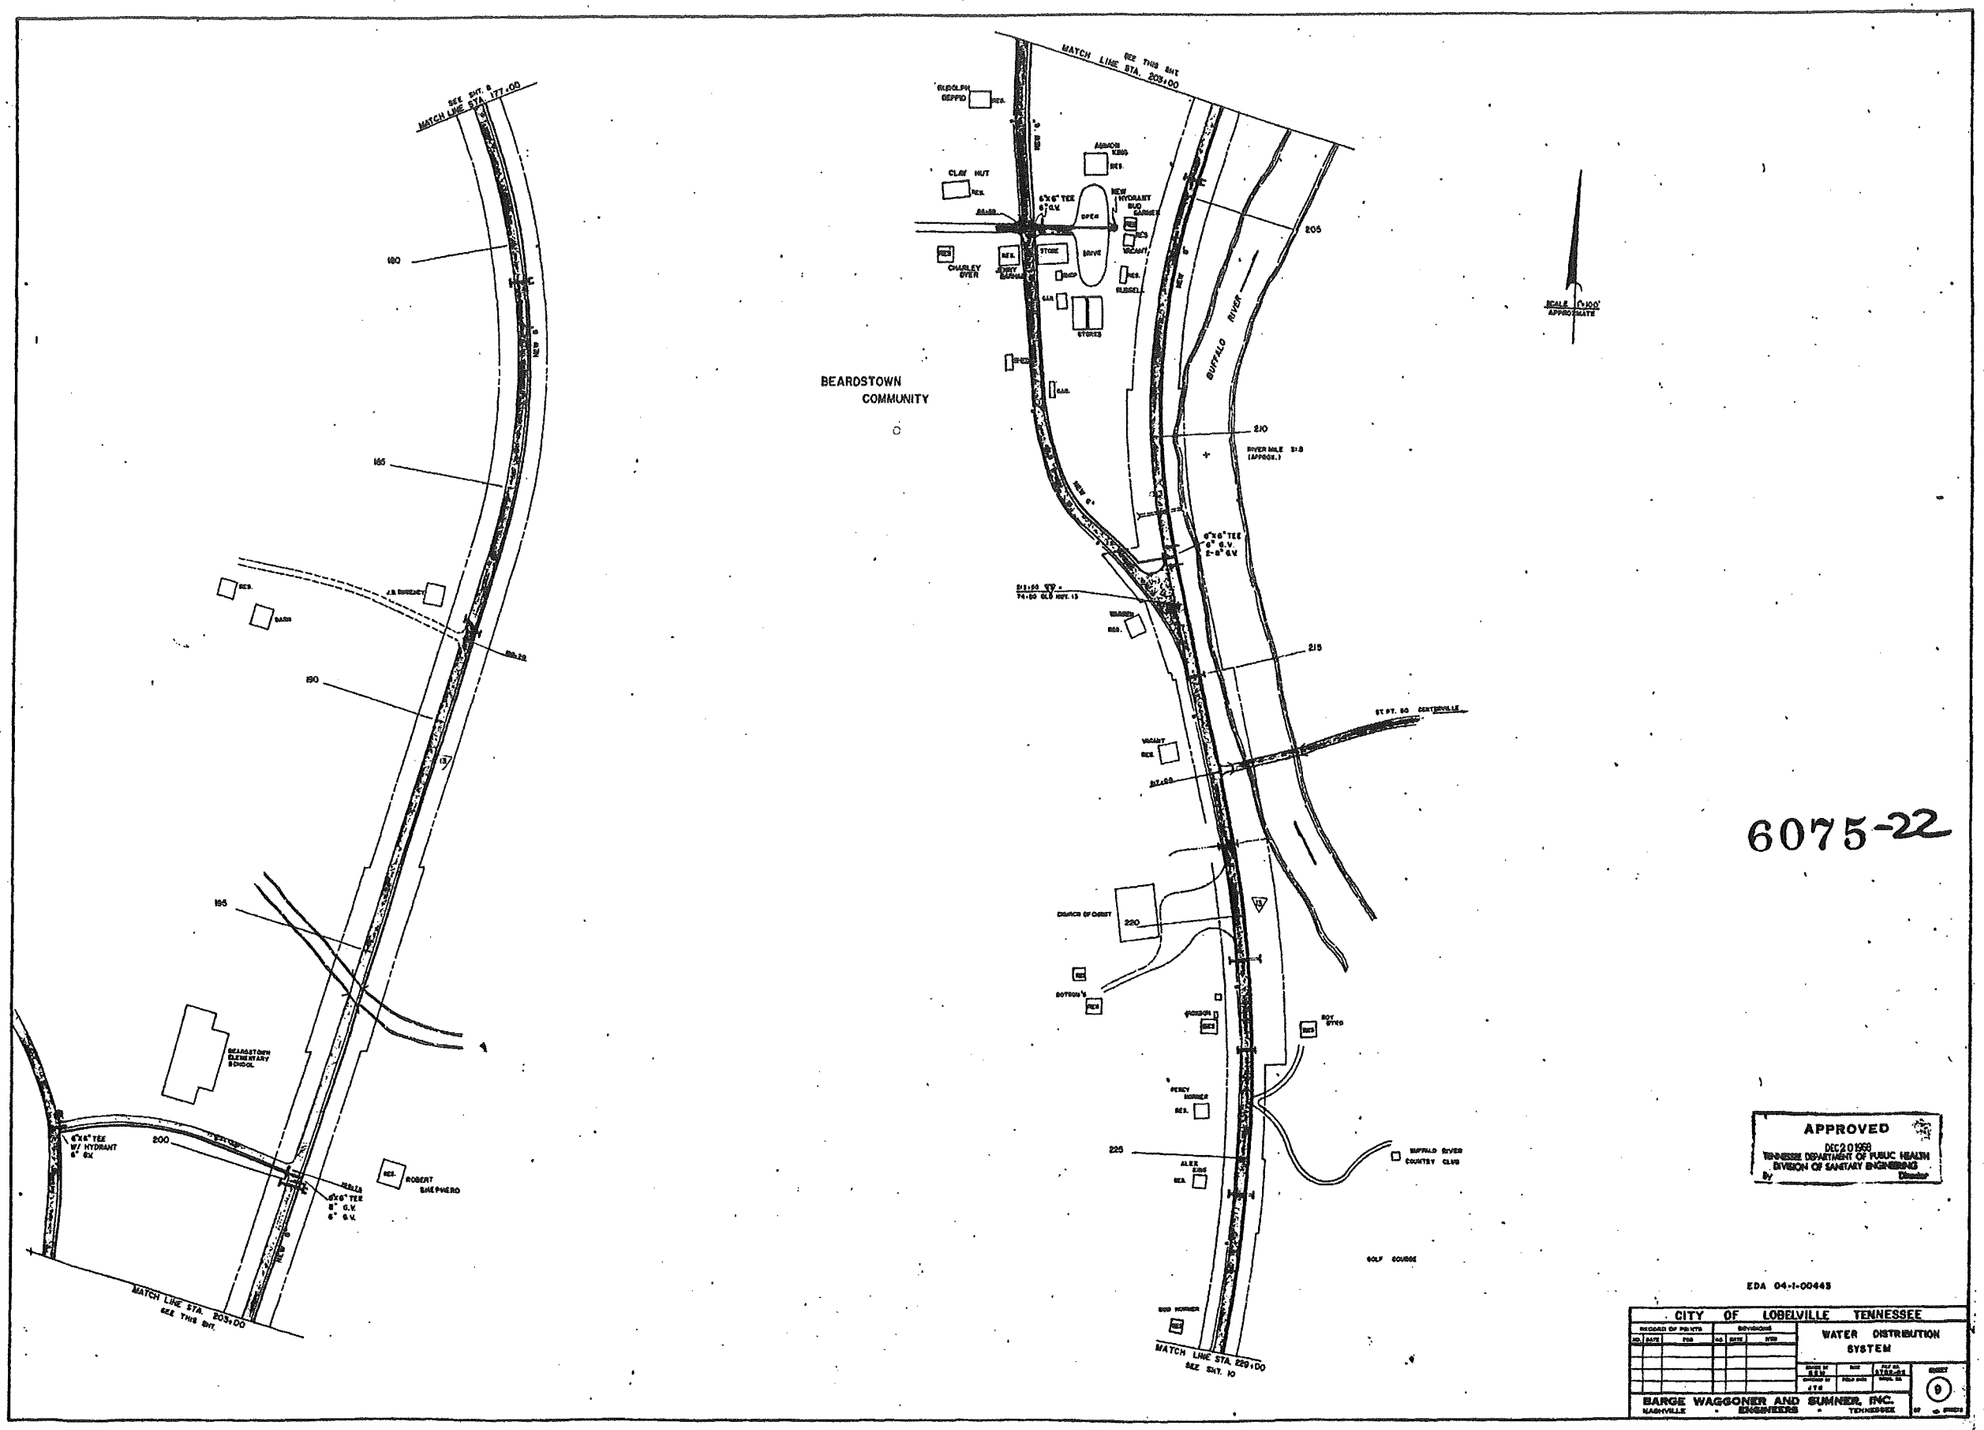

APPROVED
DEC 20 1999
TENNESSEE DEPARTMENT OF PUBLIC HEALTH
DIVISION OF SANITARY ENGINEERING
By Director

EDA 04-1-00445

CITY OF LOBELVILLE TENNESSEE

WATER DISTRIBUTION SYSTEM

RECORD OF REVISIONS | DIVISIONS

BARGE WAGGONER AND SUMNER, INC.
NASHVILLE • ENGINEERS • TENNESSEE