


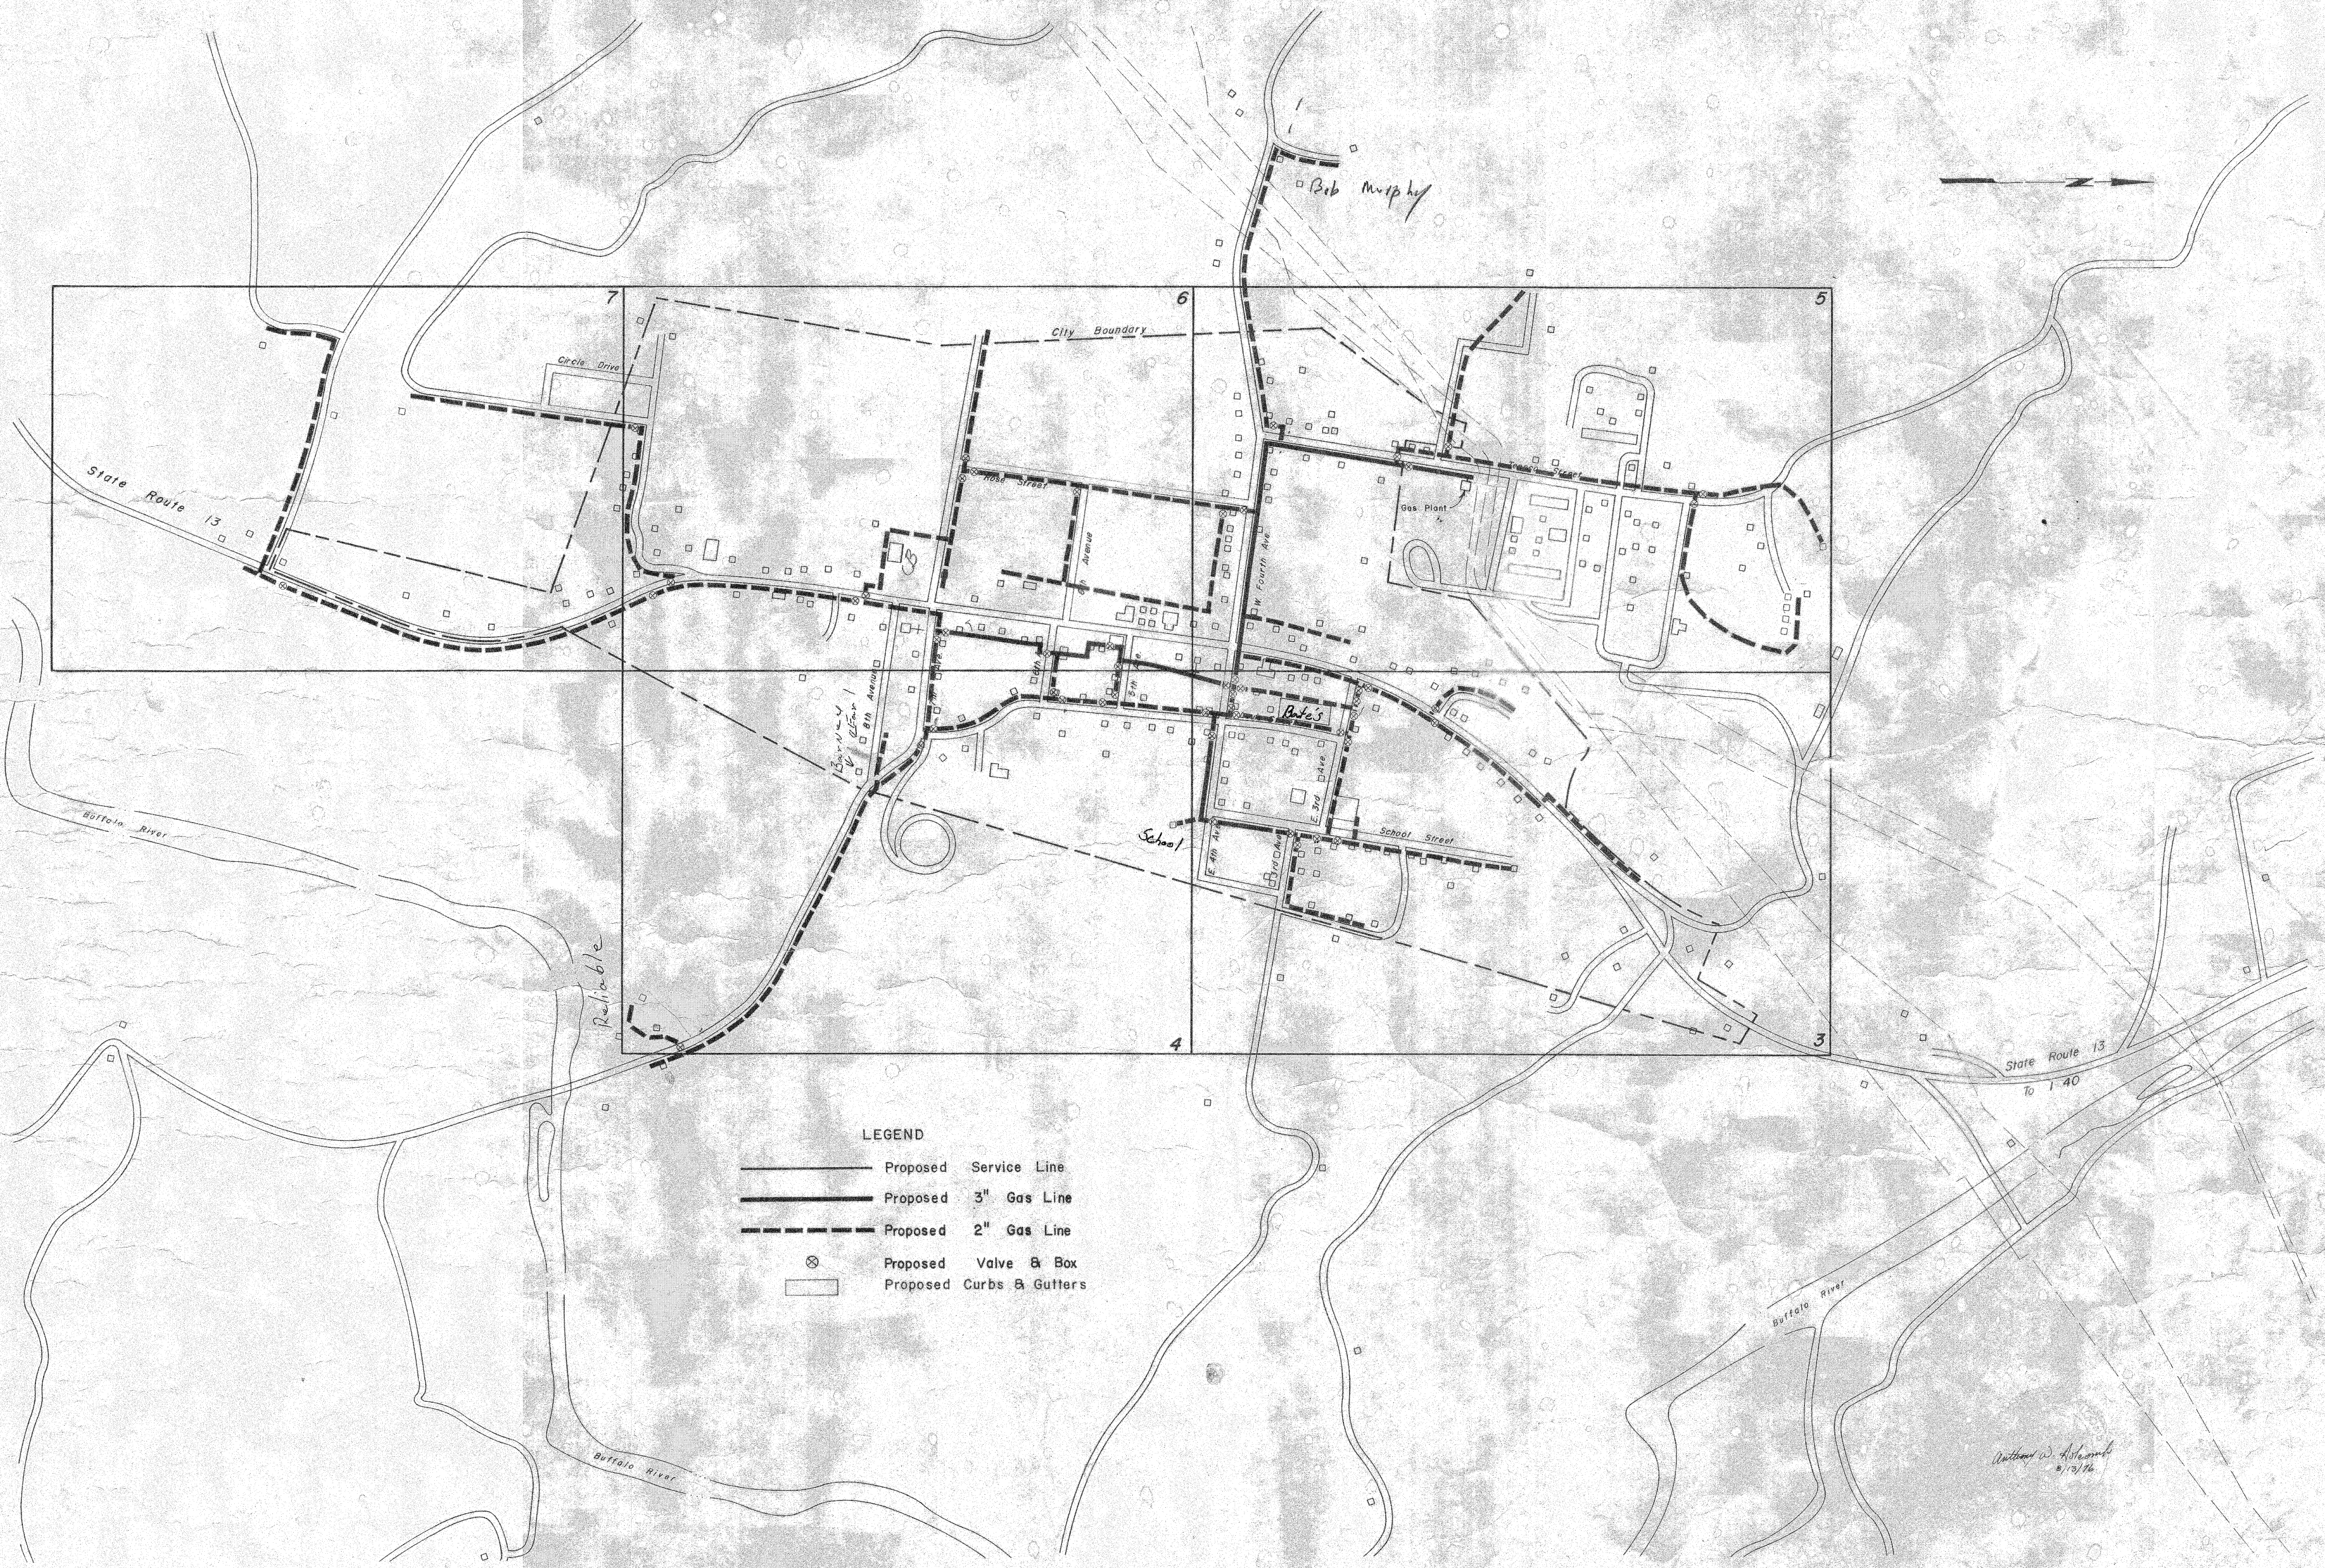

- LEGEND
- Proposed Service Line
 - Proposed 3" Gas Line
 - Proposed 2" Gas Line
 - Proposed Valve & Box
 - Proposed Curbs & Gutters

Whitsitt & Gavin & Holcomb
consulting engineers
Memphis and Nashville, Tennessee

LOBELVILLE, TENNESSEE

LOCATION PLAN & SHEET INDEX

REVISIONS

DESIGNED BY A.W.H.
DRAWN BY B.M.A.
CHECKED BY A.W.H.
DATE 8/11/76
SCALE 1" = 400'
PROJECT NO. 2613

SHEET 2
OF 8 SHEETS