


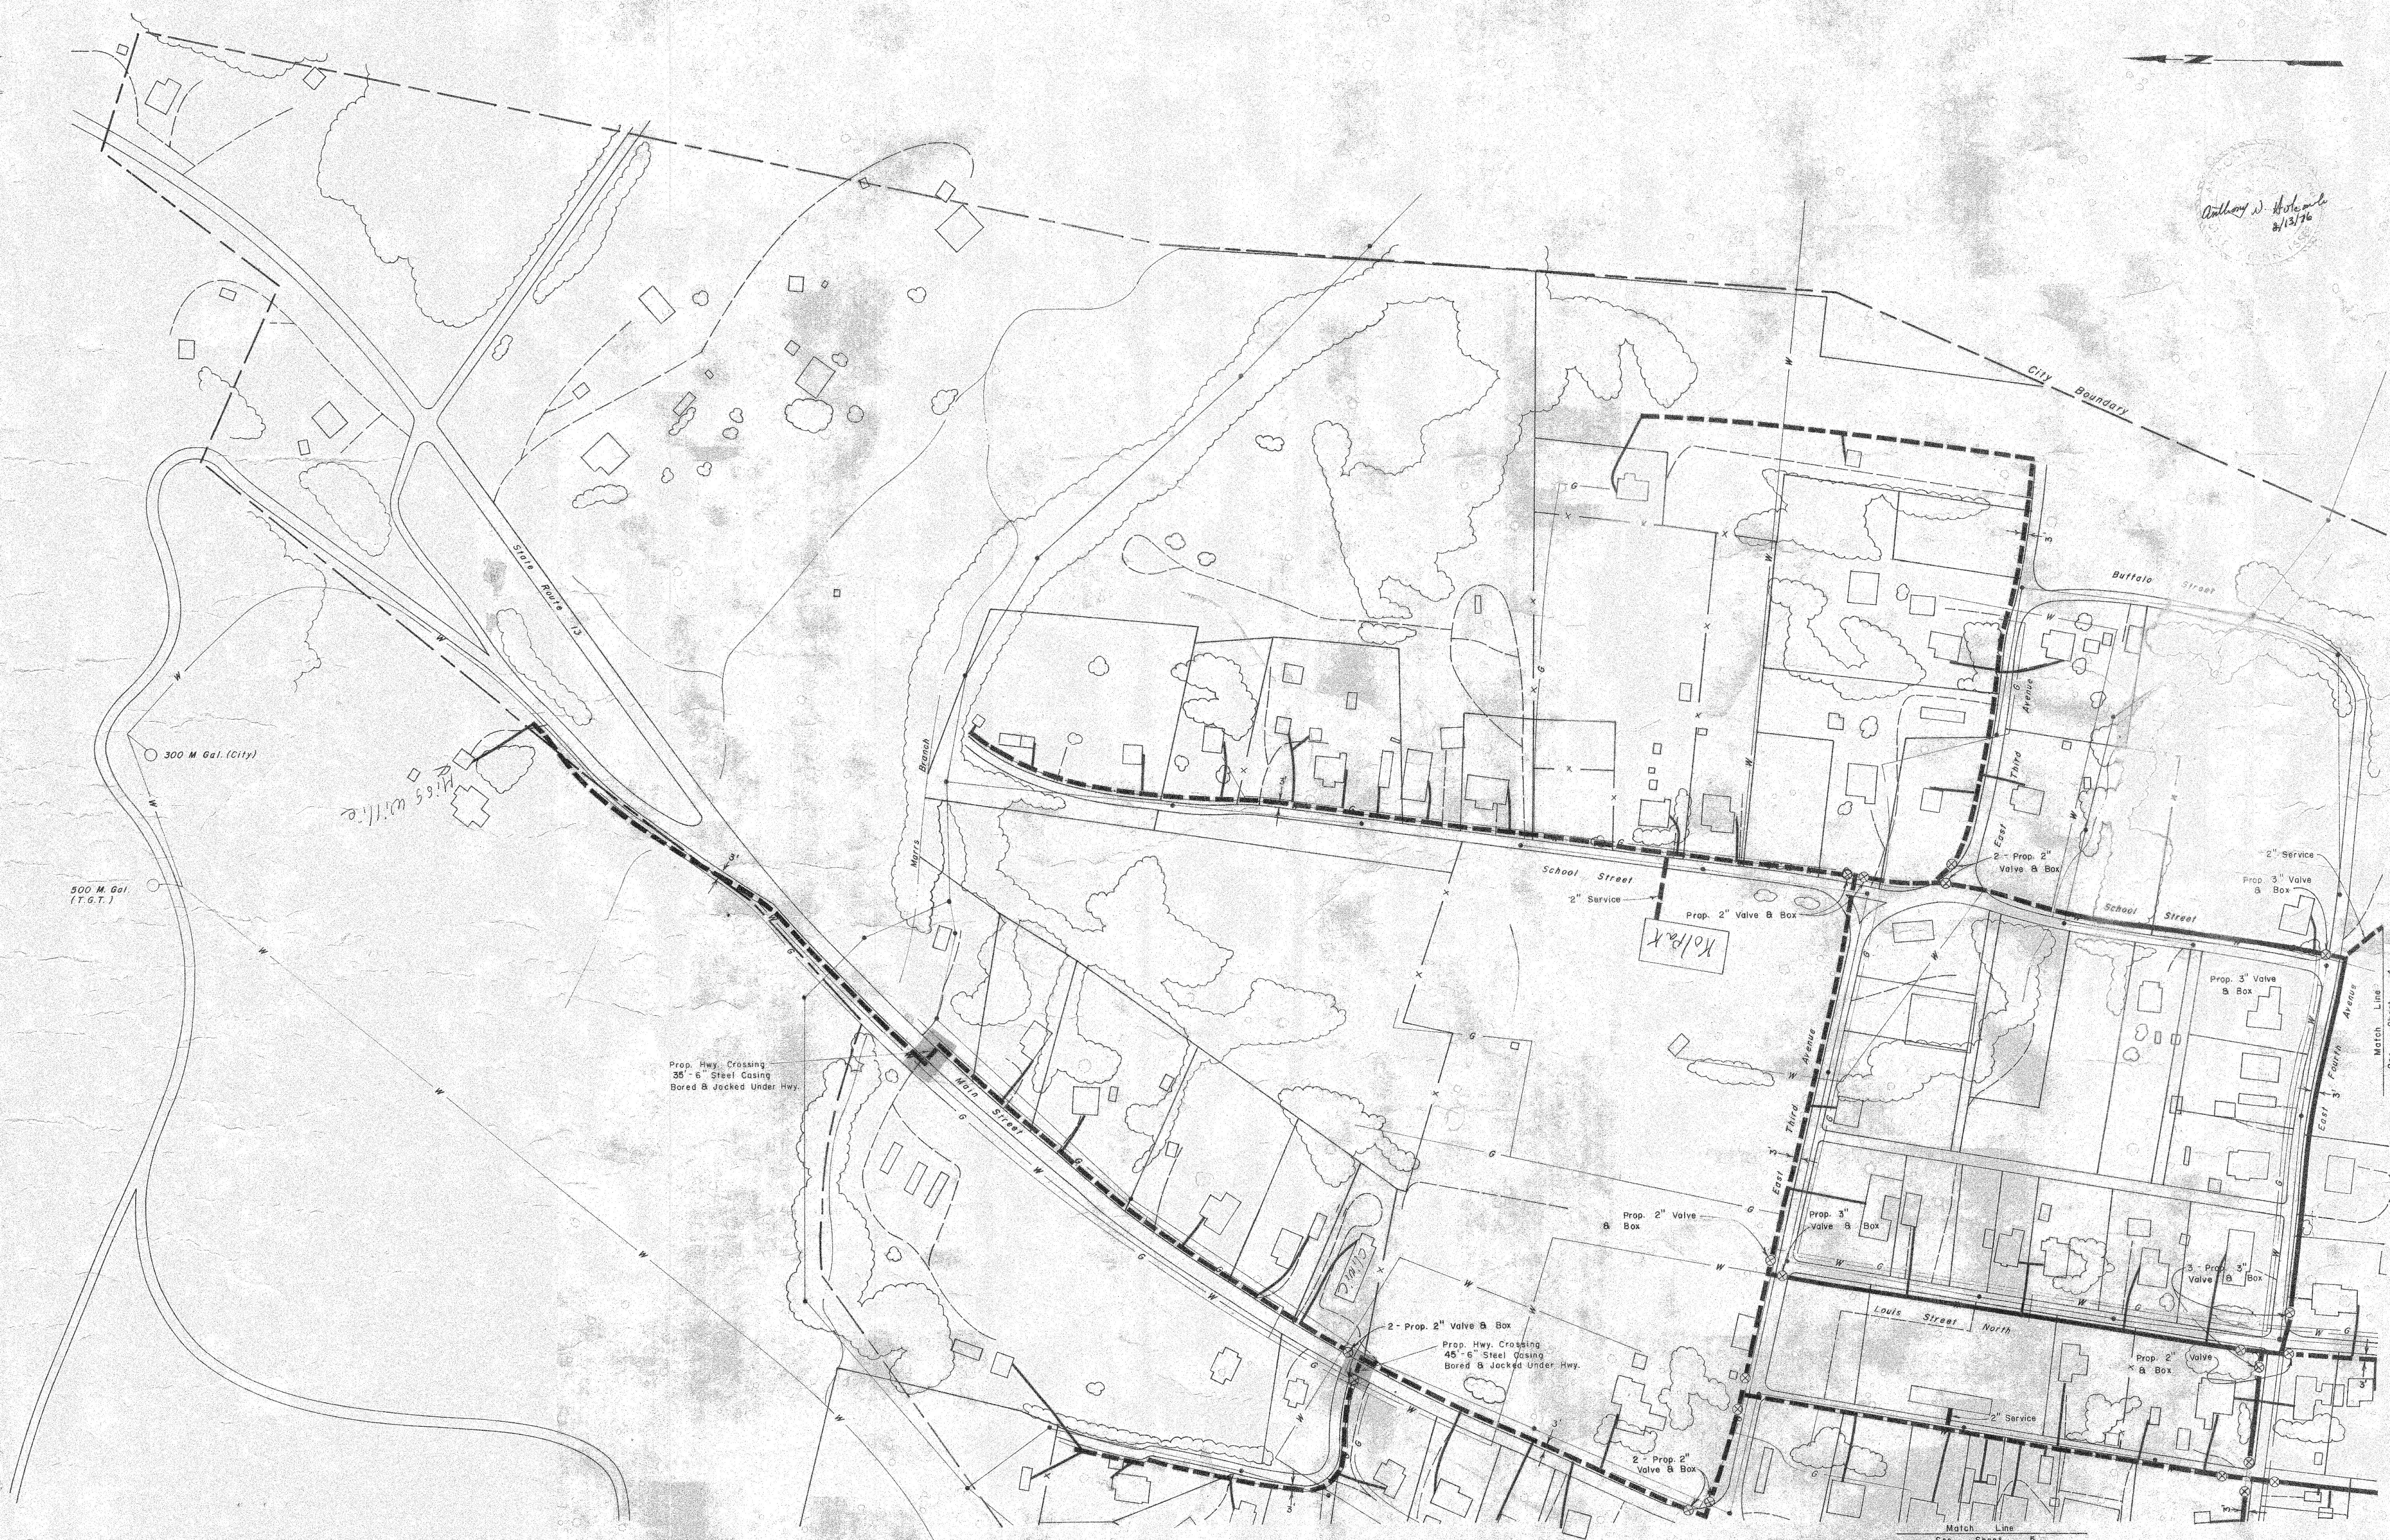

Whitsitt • Gavin • Holcomb
 consulting engineers
 Memphis and Nashville, Tennessee

LOBELVILLE, TENNESSEE

GAS SYSTEM IMPROVEMENTS
 REVISIONS

DESIGNED BY A.W.H.
 DRAWN BY B.M.A.
 CHECKED BY A.W.H.
 DATE 8/11/76
 SCALE 1"=100'
 PROJECT NO. 76/3

SHEET 3
 OF 8 SHEETS