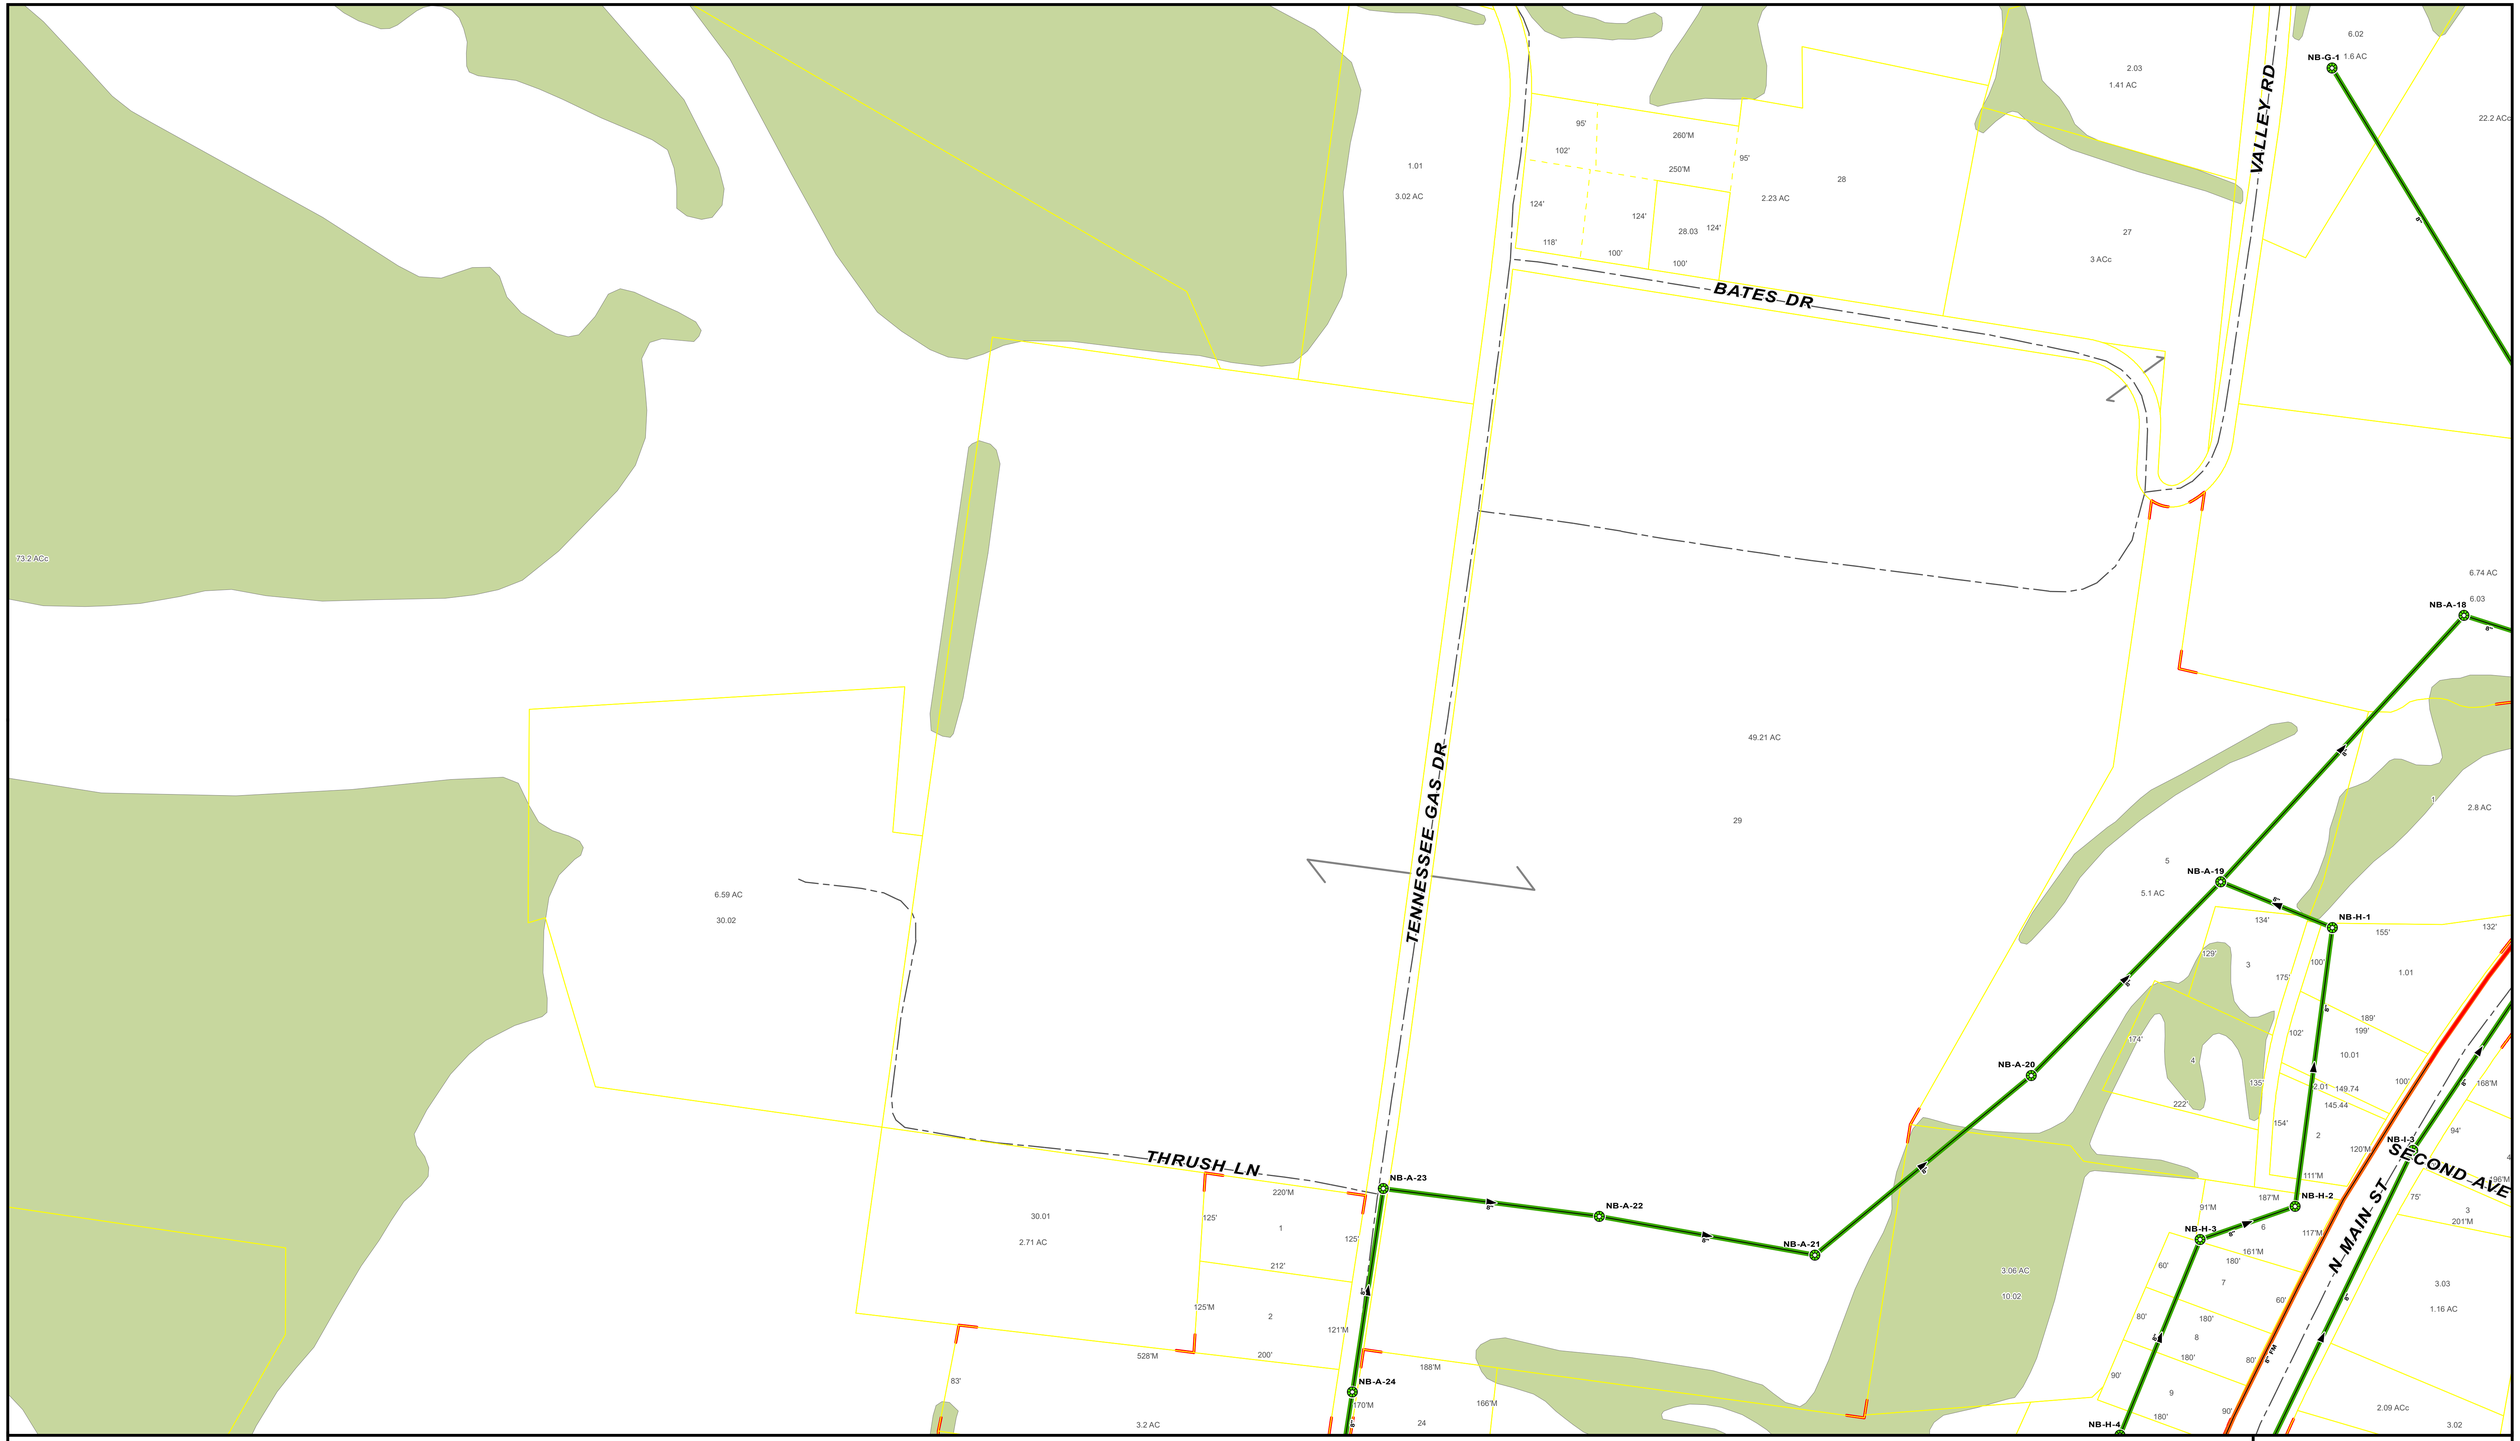

REVISIONS

REV.	DATE	DESCRIPTION	INITIALS

Map Sheet Index

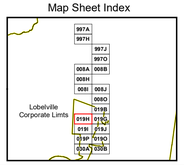

Legend

- Pump Station
- Manhole
- Treatment Plant
- Force Main
- Gravity Main
- Outfall
- Road Centerline
- Miscellaneous Features
- Corporate Limit
- Trees
- Sewer Bore
- Sewer Casing

N W E S

0 50 100 200 Feet

Scale: 1" = 100'

engineering | architecture | geospatial

This map and Geographic Information System (GIS) have been prepared by GRW for the use of the Town of Lobelville ONLY. The Town of Lobelville, it's agents or assigns, make no representations as to it's accuracy. It should not be relied upon by any other person, organization or entity.

GRW Project No. 2804-001

Lobelville Tennessee

Sanitary Sewer System
Lobelville, Tennessee

Map Sheet 9 of 19

Date: 2/25/2025