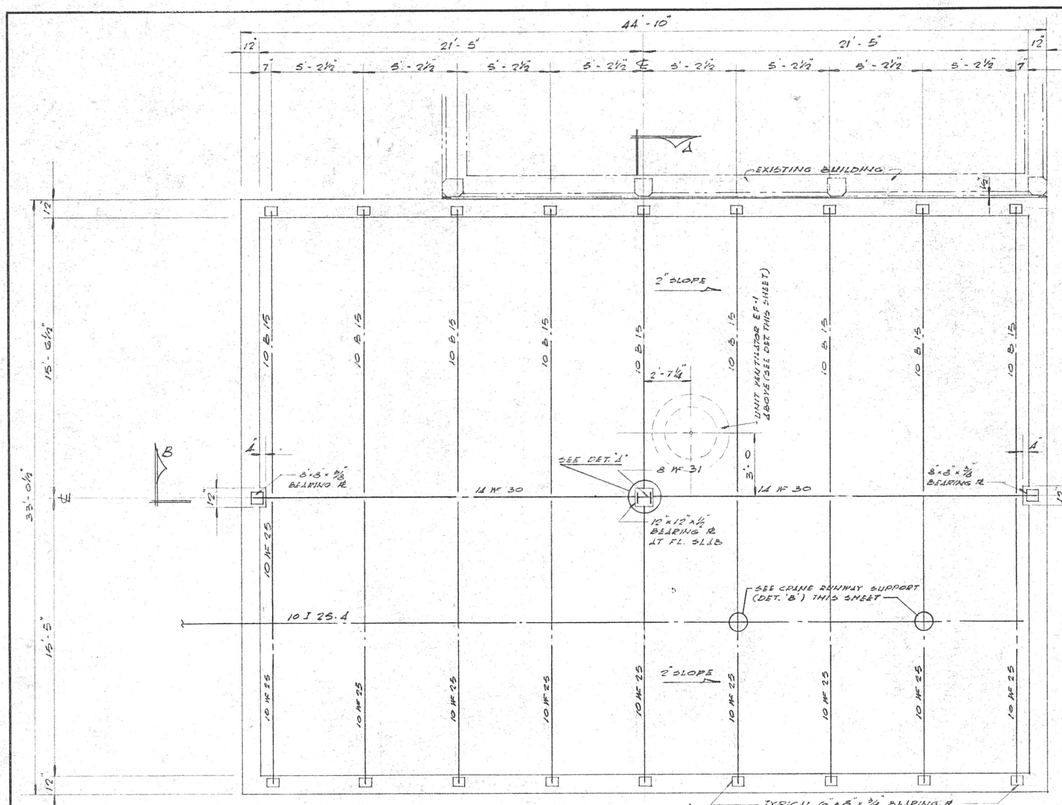

ROOF FRAMING PLAN
SCALE: 1/4"=1'-0"

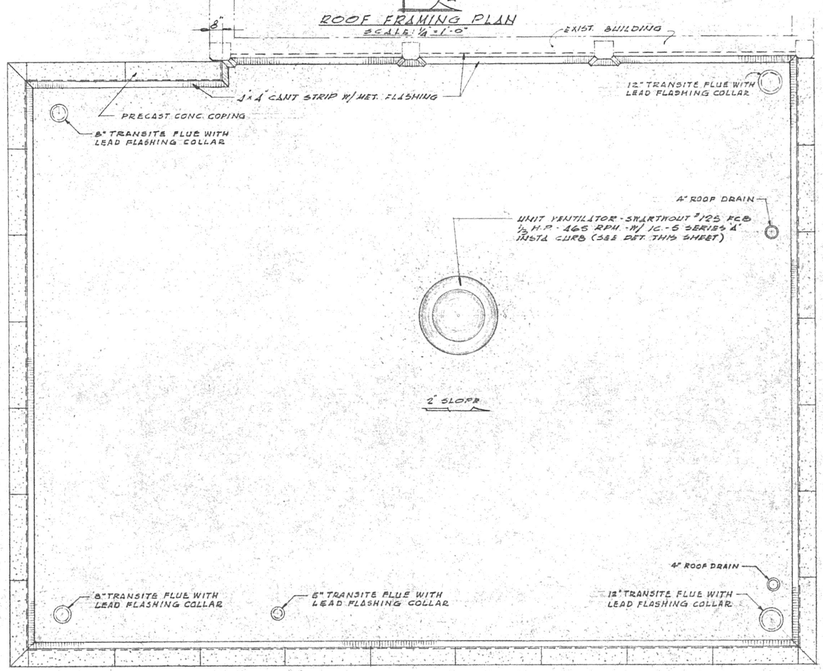

ROOF PLAN
SCALE: 1/4"=1'-0"

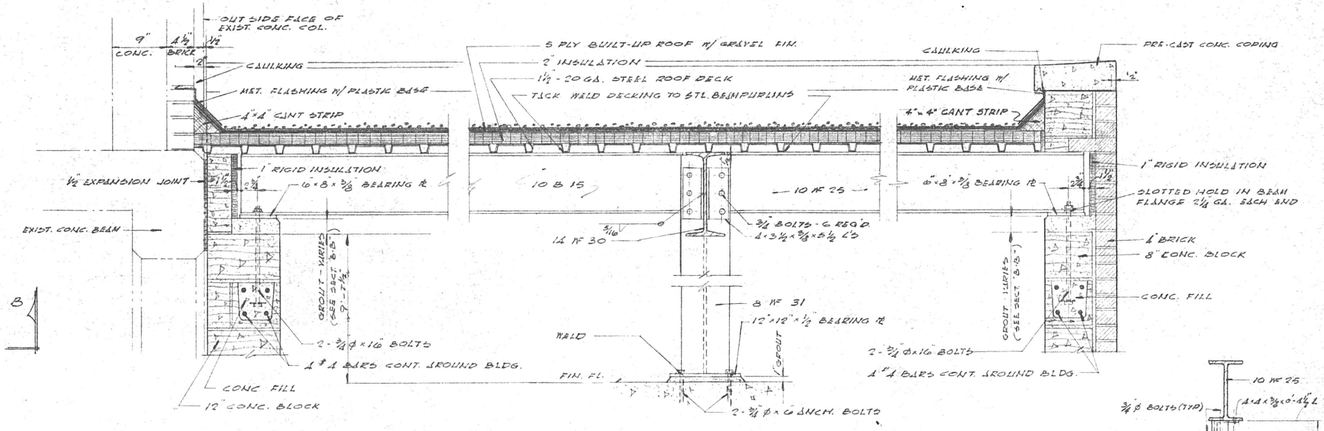

SECTION 'A-A'
SCALE: 1"=1'-0"

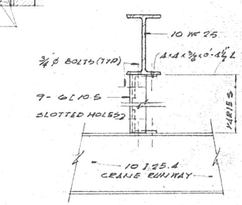

DETAIL 'B'
SCALE: 1"=1'-0"

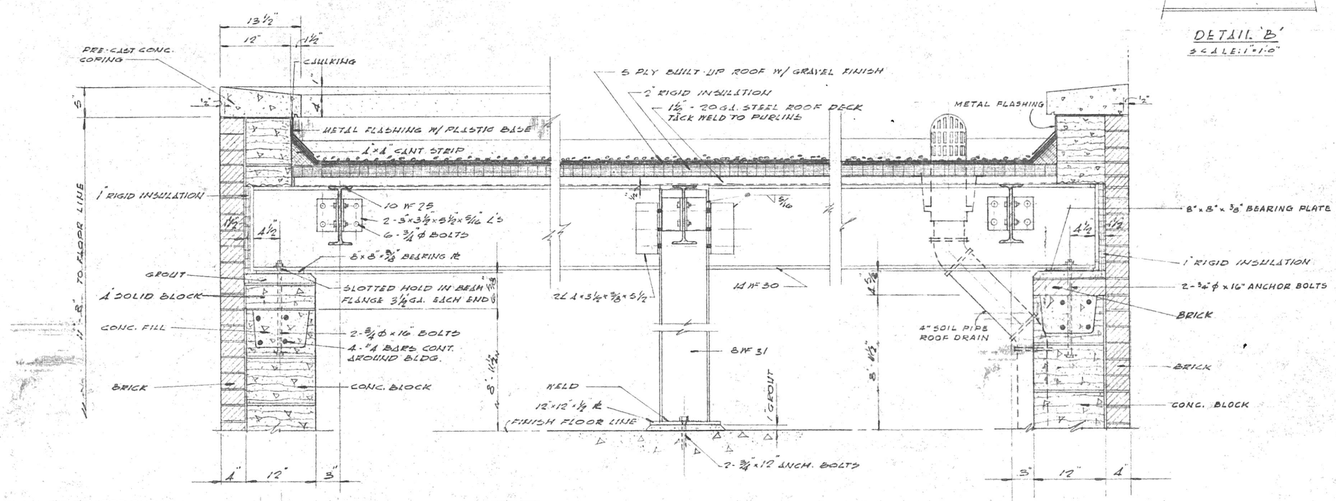

SECTION 'B-B'
SCALE: 1"=1'-0"

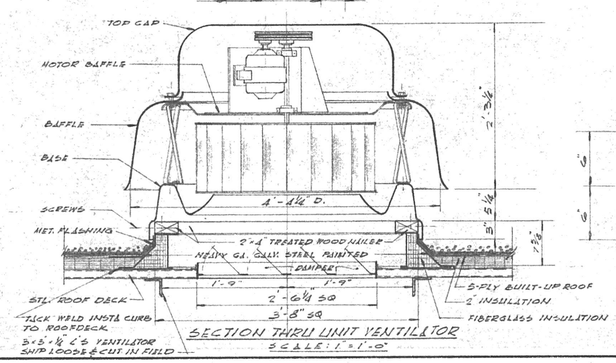

SECTION THRU UNIT VENTILATOR
SCALE: 1"=1'-0"

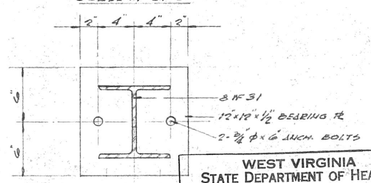

DETAIL 'A'
SCALE: 1 1/2"=1'-0"

WEST VIRGINIA
STATE DEPARTMENT OF HEALTH
RECEIVED 10-13-67
REJECTED
RETURNED
FOR CHANGES
APPROVED 10-13-67 No. 7897
DIVISION OF SANITARY ENGINEERING

No.	Date	Description

REVISIONS

MUNICIPAL UTILITY COMMISSION
CITY OF SAINT ALBANS
KANAWHA COUNTY WEST VIRGINIA

WATER PROJECT
FILTER PLANT EXPANSION
ROOF FRAMING PLAN AND DETAILS

Checked By: AFK Approved By: TJB
Date: SEPT. 1967 Scale: AS SHOWN
Drwg. No. A-2106

KELLEY, GIDLEY, STAUB & BLAIR, INC.
CONSULTING ENGINEERS • CHARLESTON, WEST VIRGINIA